



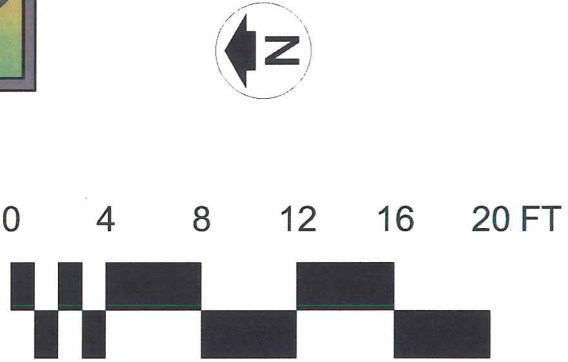


1 Concept Overview
1 1/8" = 1' (Printed Copy May Differ)

Client	Andrea Jepsen & Brett Turner 513 Portland Avenue St. Paul, MN 55102
Designer	HabAdapt Daniel A. Peterson, MAg. P.O. Box 22424 Robbinsdale, MN 55422
Project Title	Landscape Design
Drawing Title	Concept View
Project ID	Jepsen Turner Back Yard
Date	April 3, 2013
Scale	See Design
Drawing No.	1 -----Of----- 7 Total Sheets

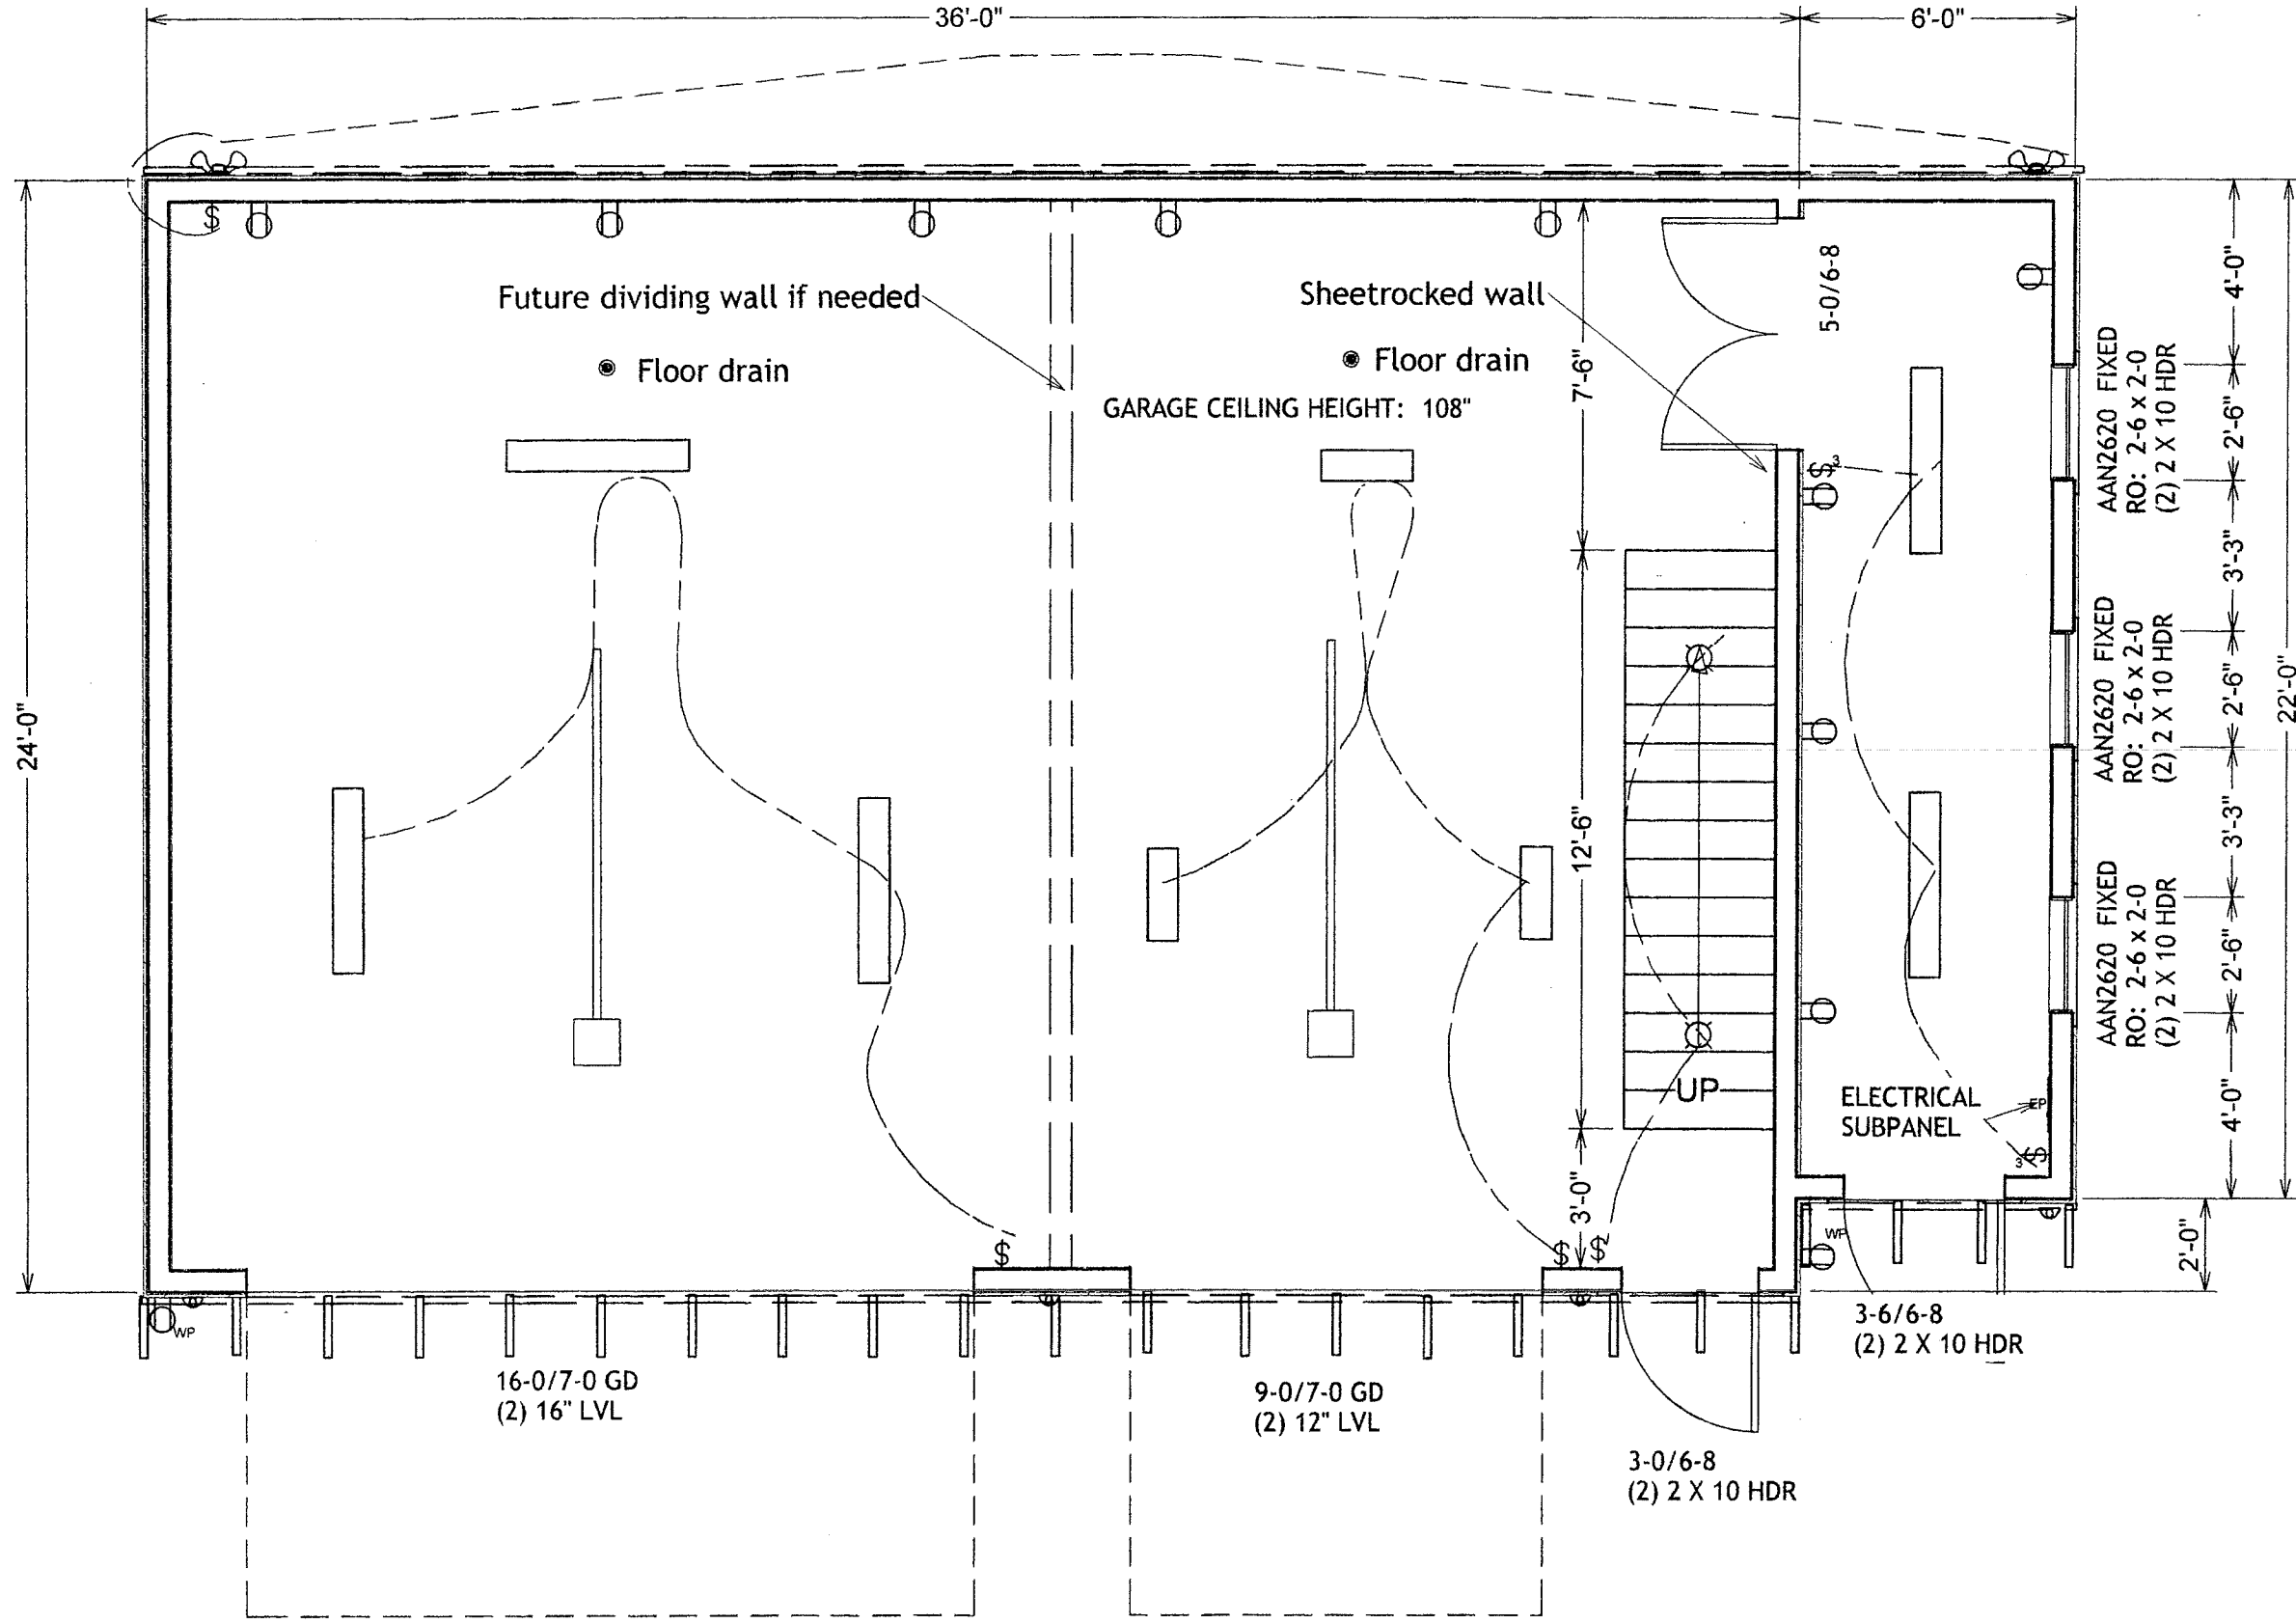


GARAGE FLOOR PLAN

SPARROW & STOLL LLC DRAWINGS FOR: Andrea Jepsen & Brett Turner 513 Portland Avenue St. Paul, MN 55102 DRAWN BY: Nancy Peters Sparrow Lisa Stoll DATE: 4/7/2013 SCALE: 1/4" = 1'-0" SHEET: 1 / 7	
---	--

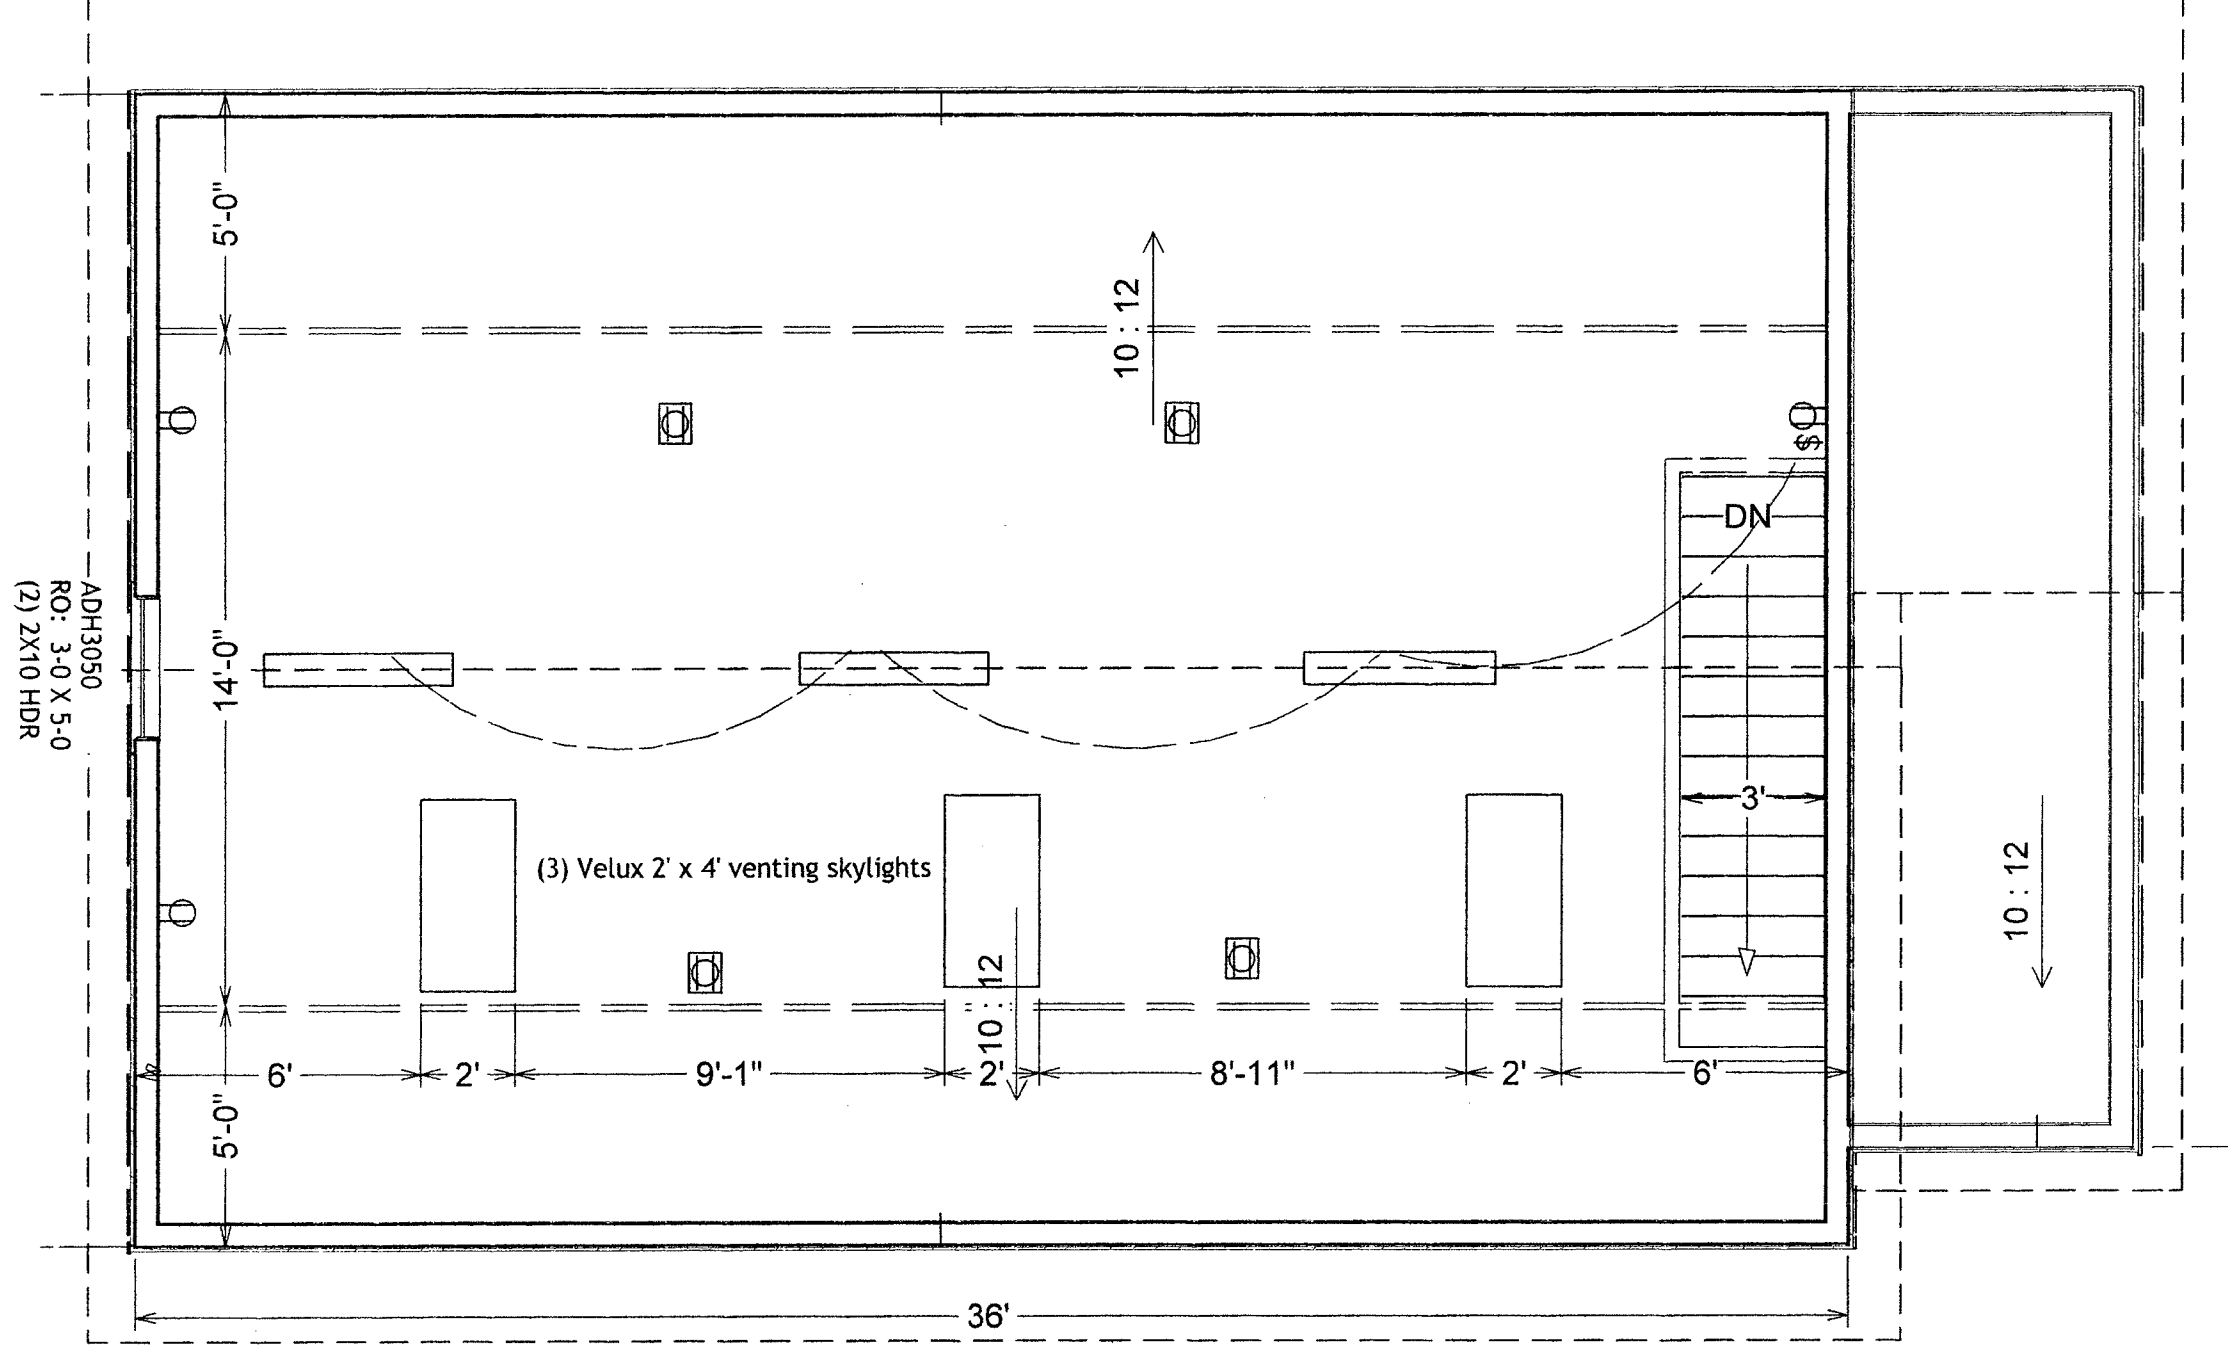


GARAGE ATTIC FLOOR PLAN

SPARROW & STOLL LLC	DRAWINGS FOR: Andrea Jepsen & Brett Turner 513 Portland Avenue St. Paul, MN 55102	DRAWN BY: Nancy Peters Sparrow Lisa Stoll DATE: 4/7/2013	SCALE: 1/4" = 1'-0" SHEET: 2 / 7
---	---	--	--

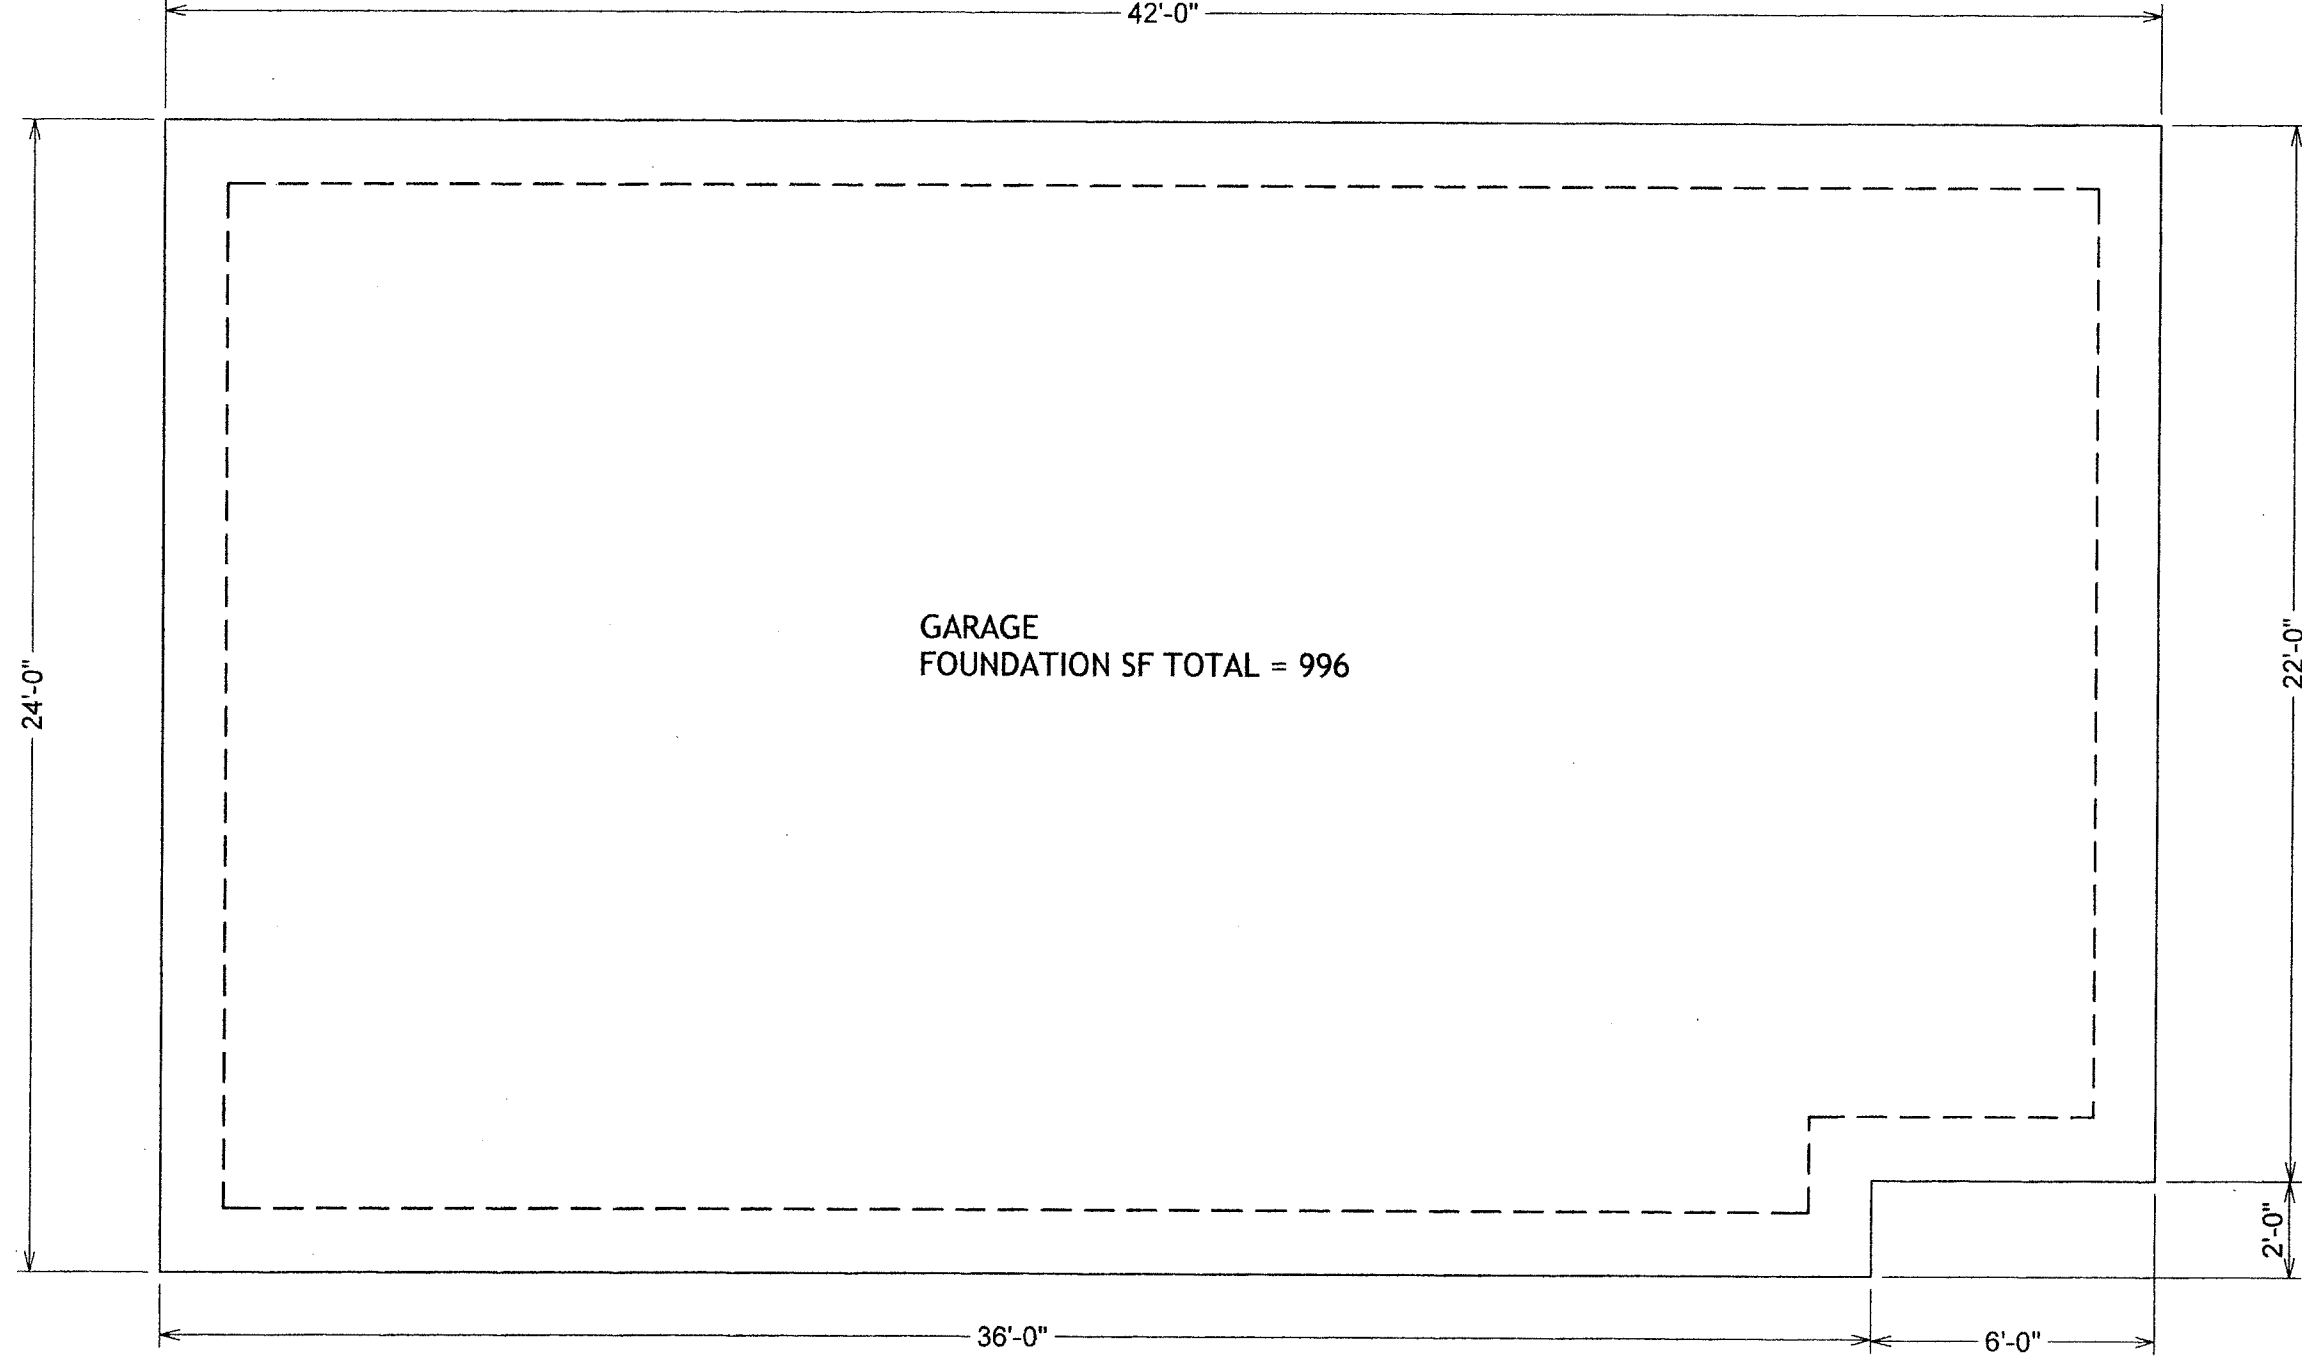

GARAGE FOUNDATION PLAN

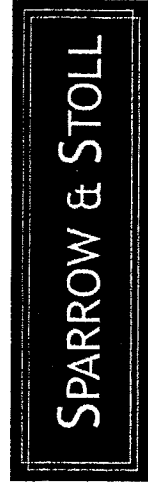


LLC

DRAWINGS FOR:

Andrea Jepsen & Brett Turner
513 Portland Avenue
St. Paul, MN 55102

DRAWN BY:
Nancy Peters Sparrow
Lisa Stoll
DATE:
4/7/2013

SCALE:
1/4" = 1'-0"
SHEET:
3 / 7

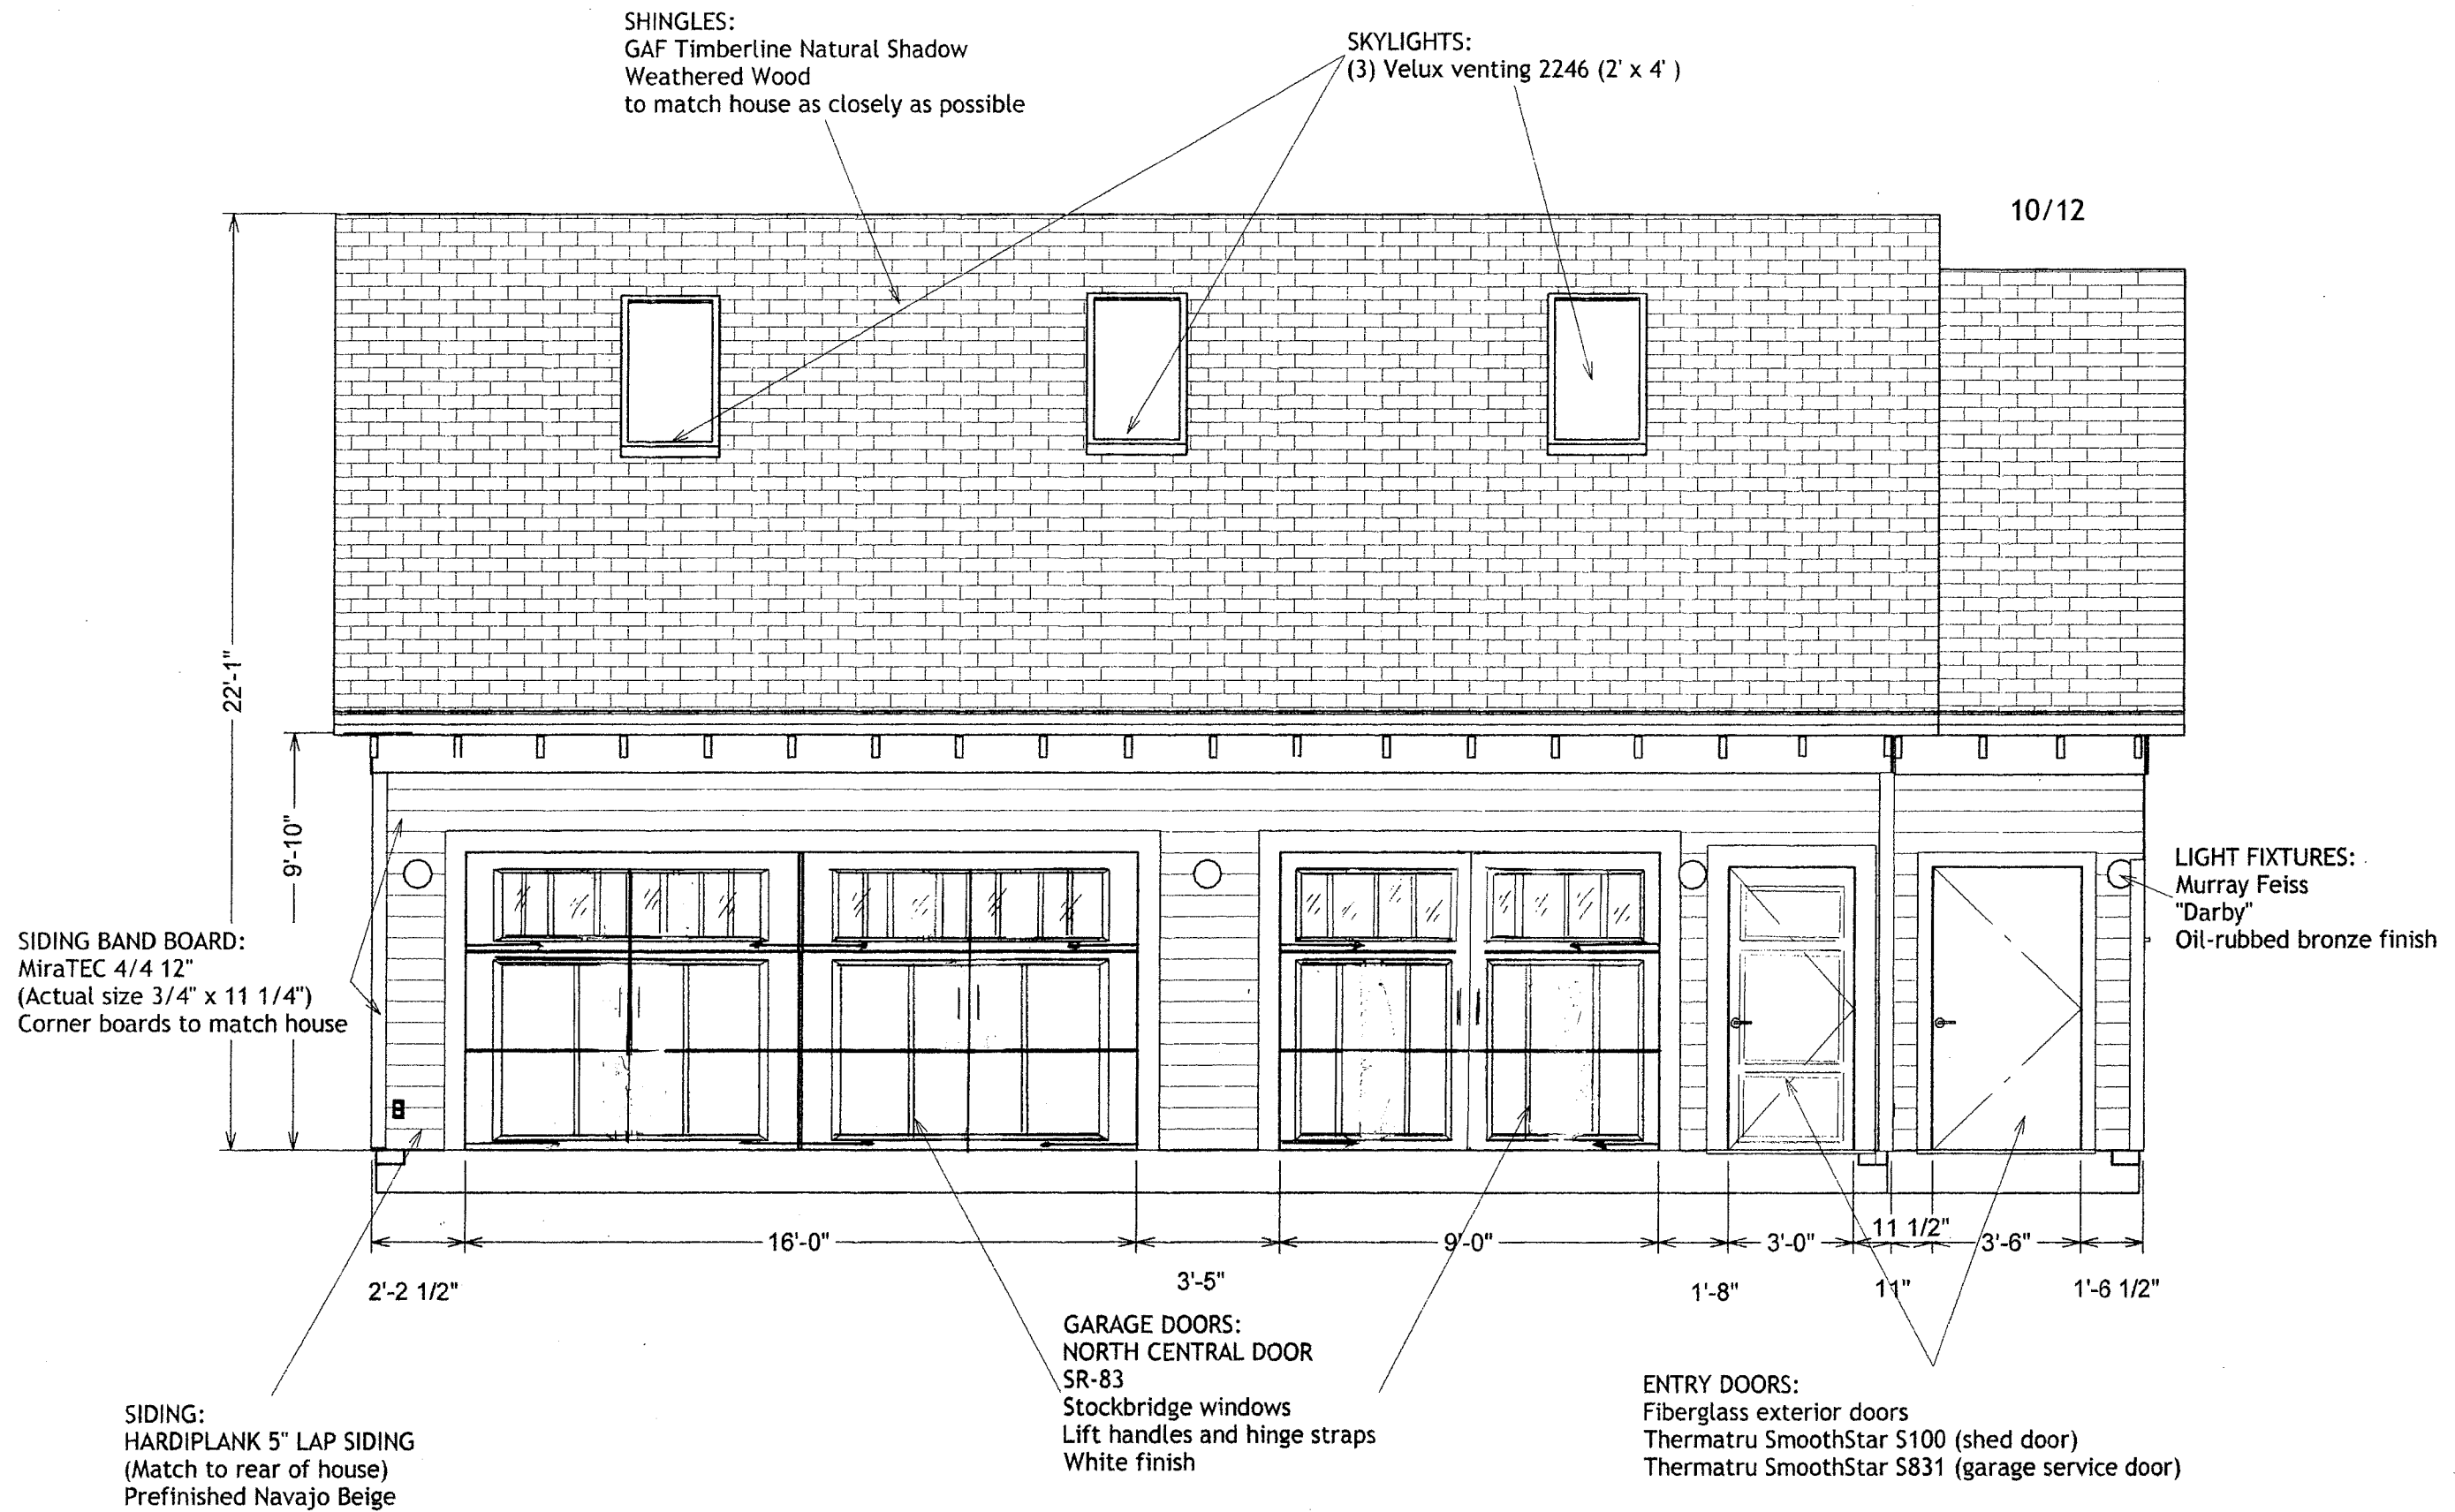

SOUTH ELEVATION

SCALE:

1/4" = 1'-0"

SHEET:

4 / 7

DRAWN BY:

Nancy Peters Sparrow

Lisa Stoll

DATE:

4/7/2013

DRAWINGS FOR:


Andrea Jepsen & Brett Turner

513 Portland Avenue

St. Paul, MN 55102

LLC


SPARROW & STOLL

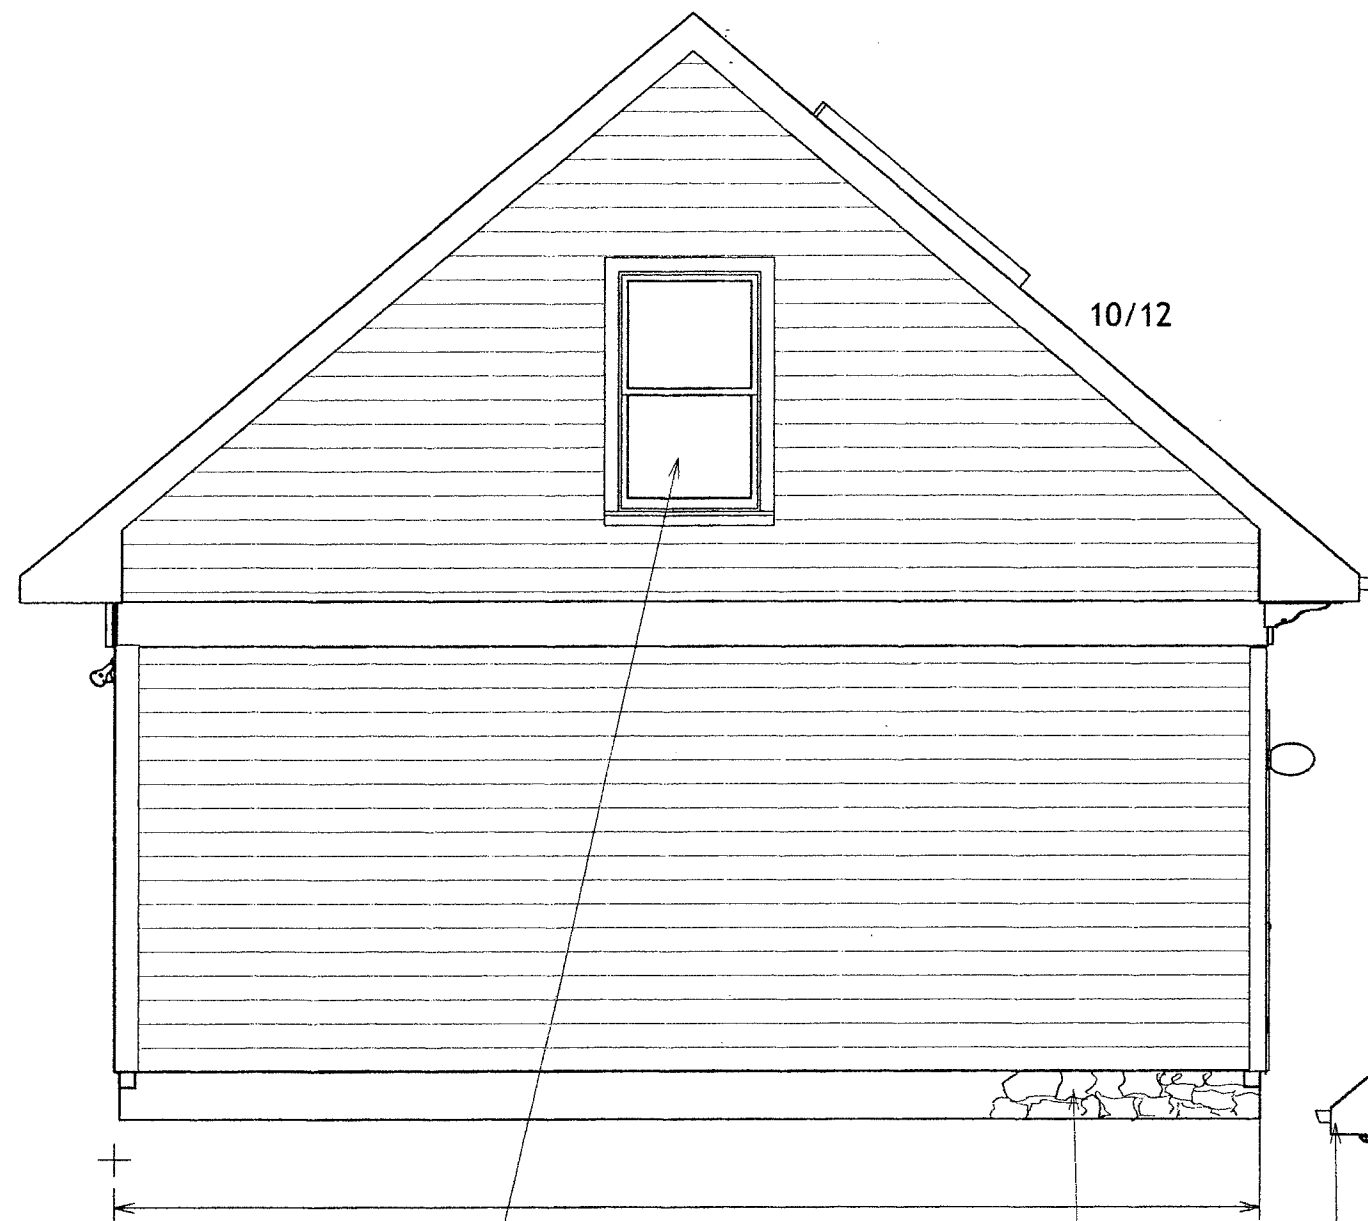

Andersen A-Series
ADH3050
Prefinished white exterior

Exposed foundation
walls to be faced in
stone (all elevations)

EAST ELEVATION

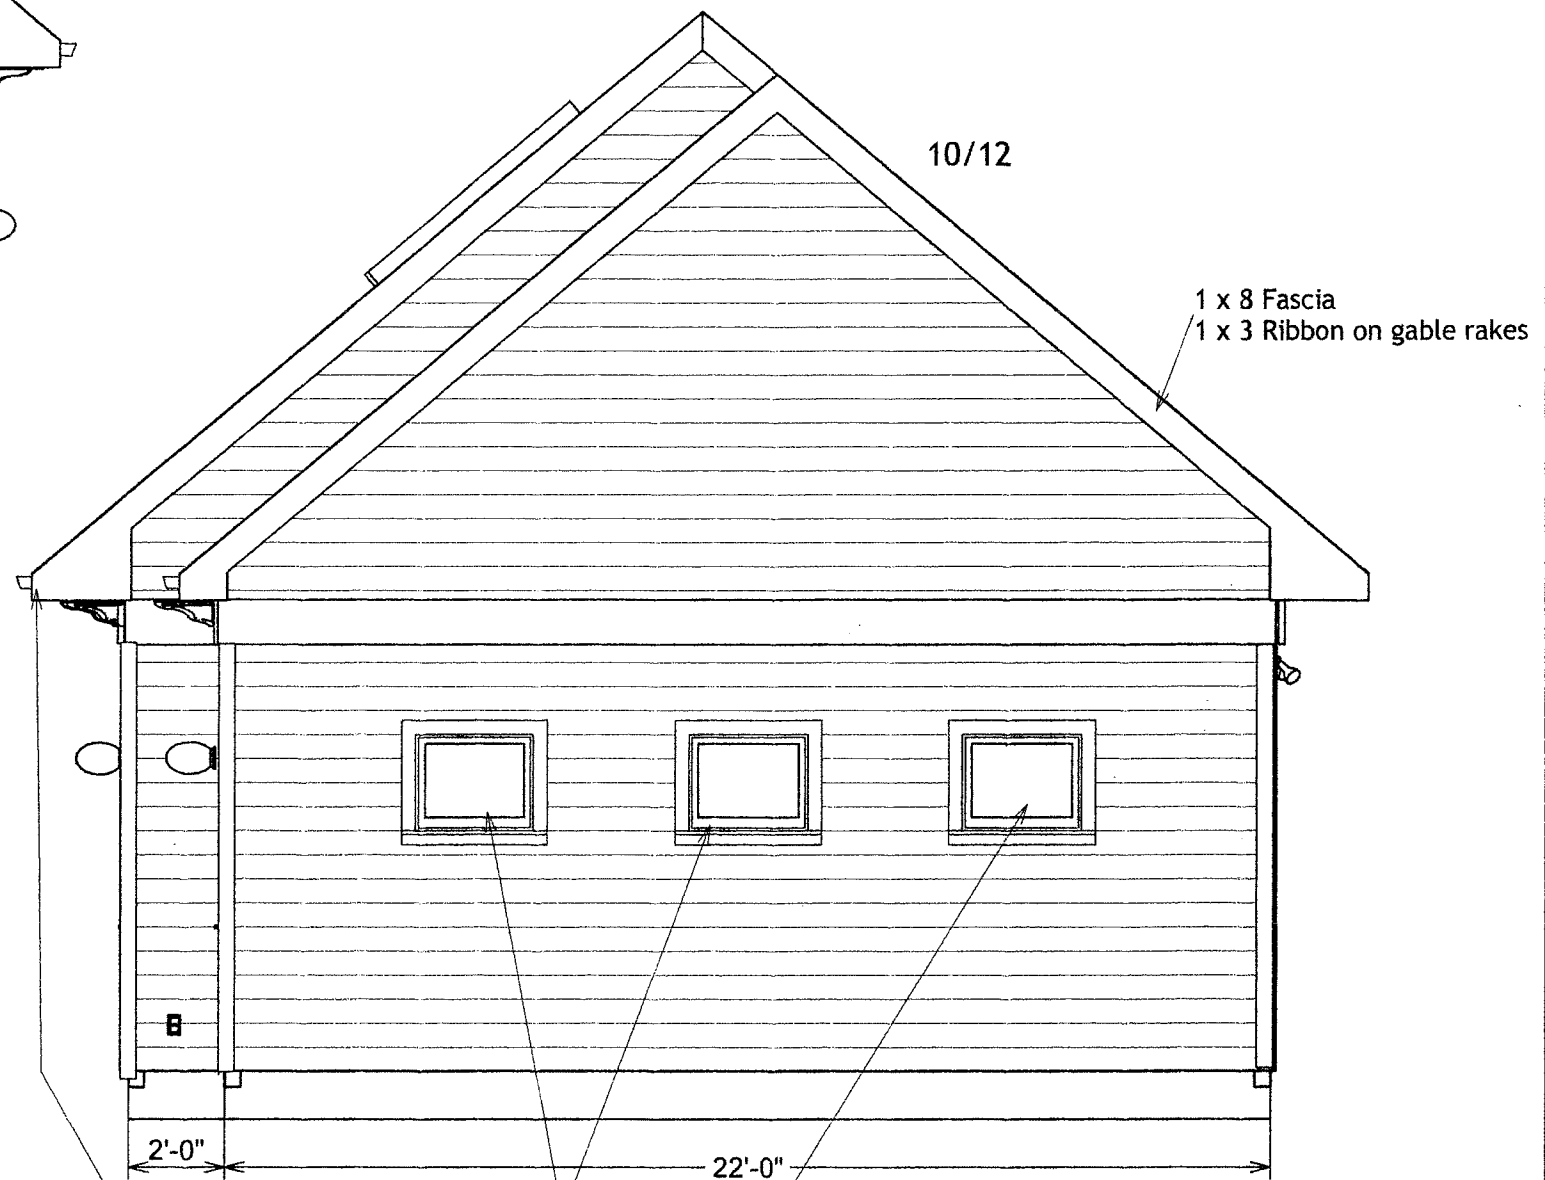

1 x 8 Fascia and
gutter apron on
eaves

(3) Andersen A-series awning
AAN2620 FIXED
Prefinished white exterior

WEST ELEVATION

SCALE:

1/4" = 1'-0"

DRAWN BY:
Nancy Peters Sparrow
Lisa Stoll

SHEET:

5 / 7


DATE:
4/7/2013

DRAWINGS FOR:

Andrea Jepsen & Brett Turner
513 Portland Avenue
St. Paul, MN 55102

LLC

SPARROW & STOLL

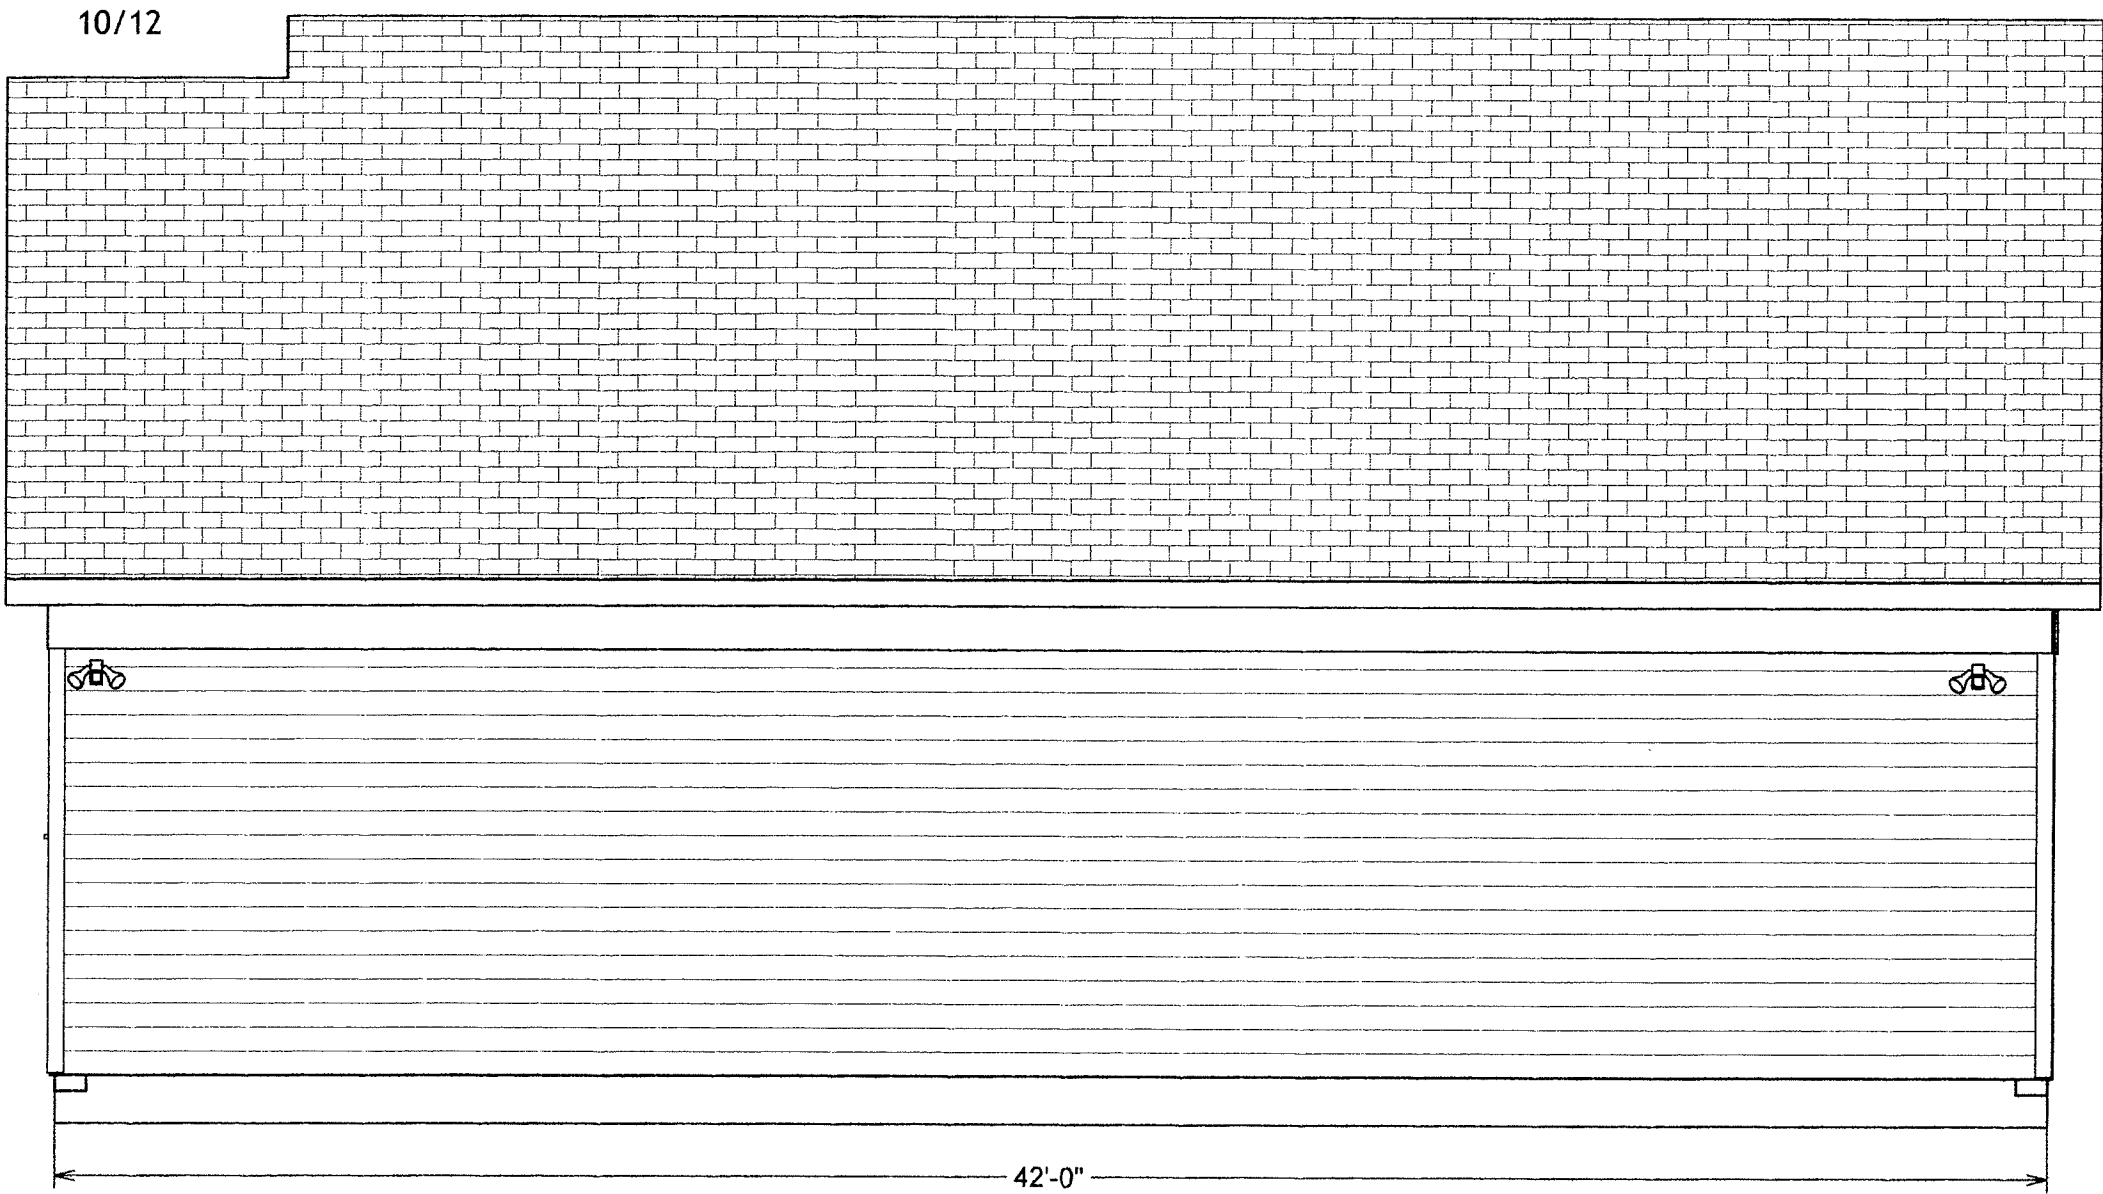


NORTH ELEVATION




DRAWINGS FOR:
Andrea Jepsen & Brett Turner
513 Portland Avenue
St. Paul, MN 55102

DRAWN BY:
Nancy Peters Sparrow
Lisa Stoll
DATE:
4/7/2013

SCALE:
1/4" = 1'-0"
SHEET:
6 / 7

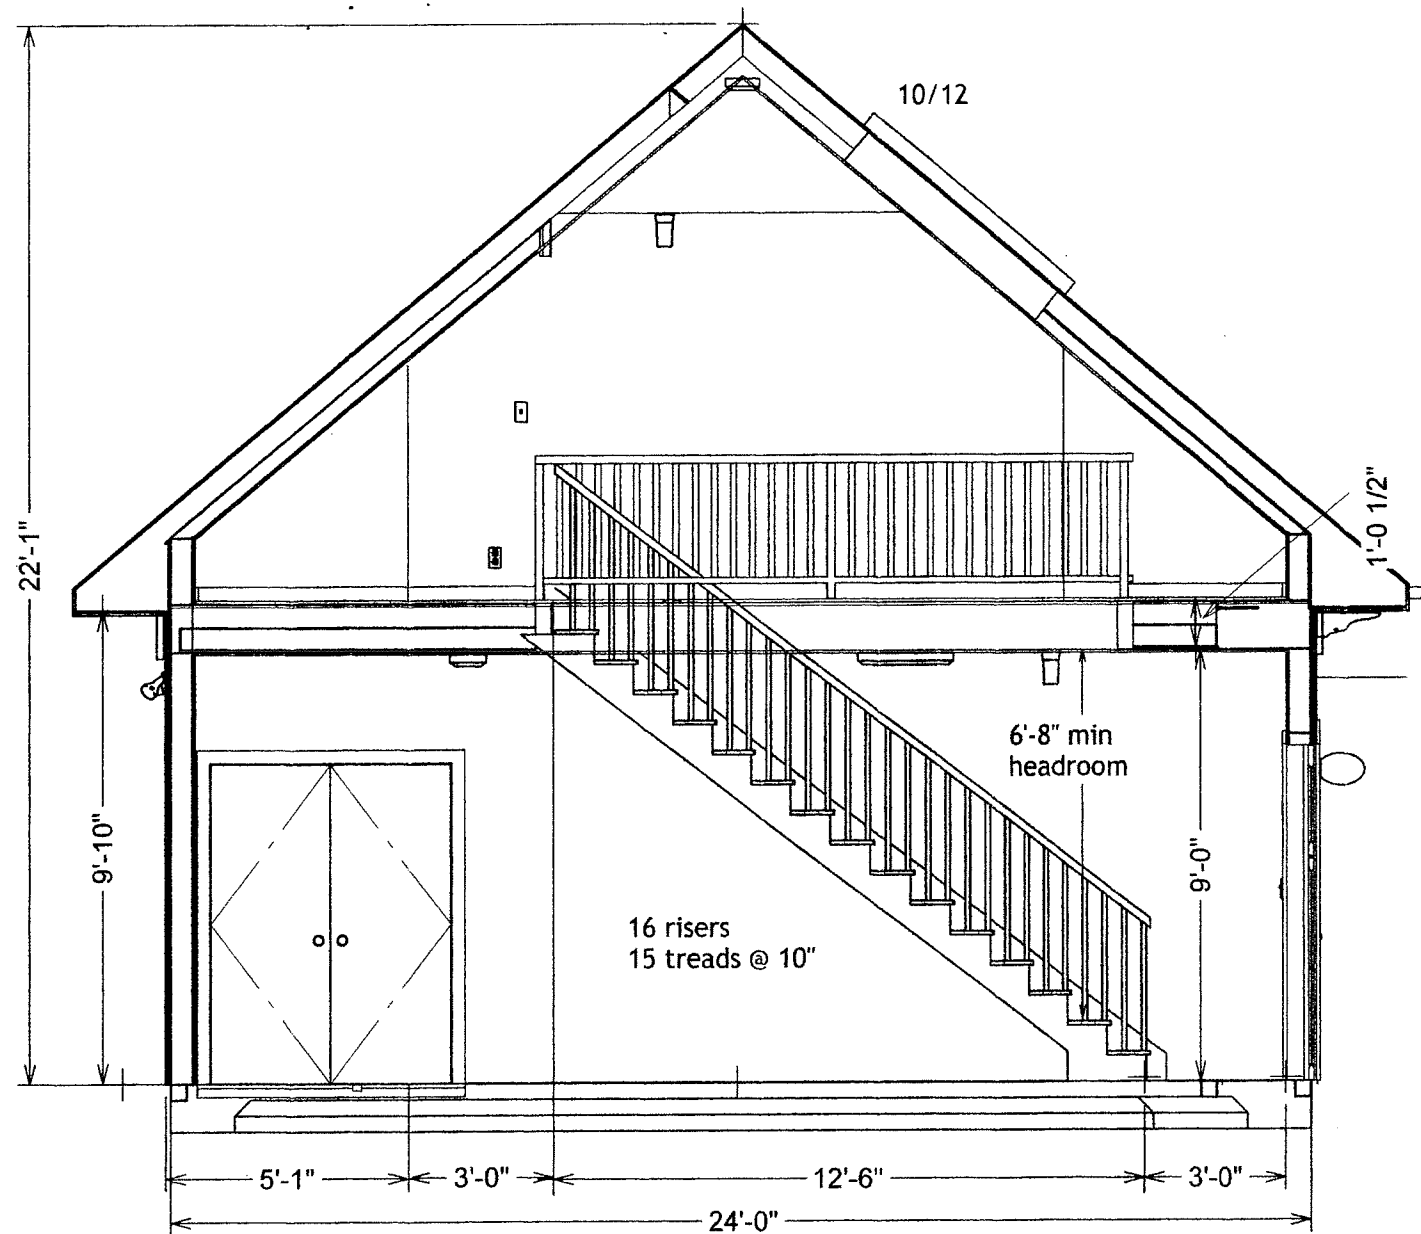

CROSS SECTION - EAST
1/4" = 1'-0"

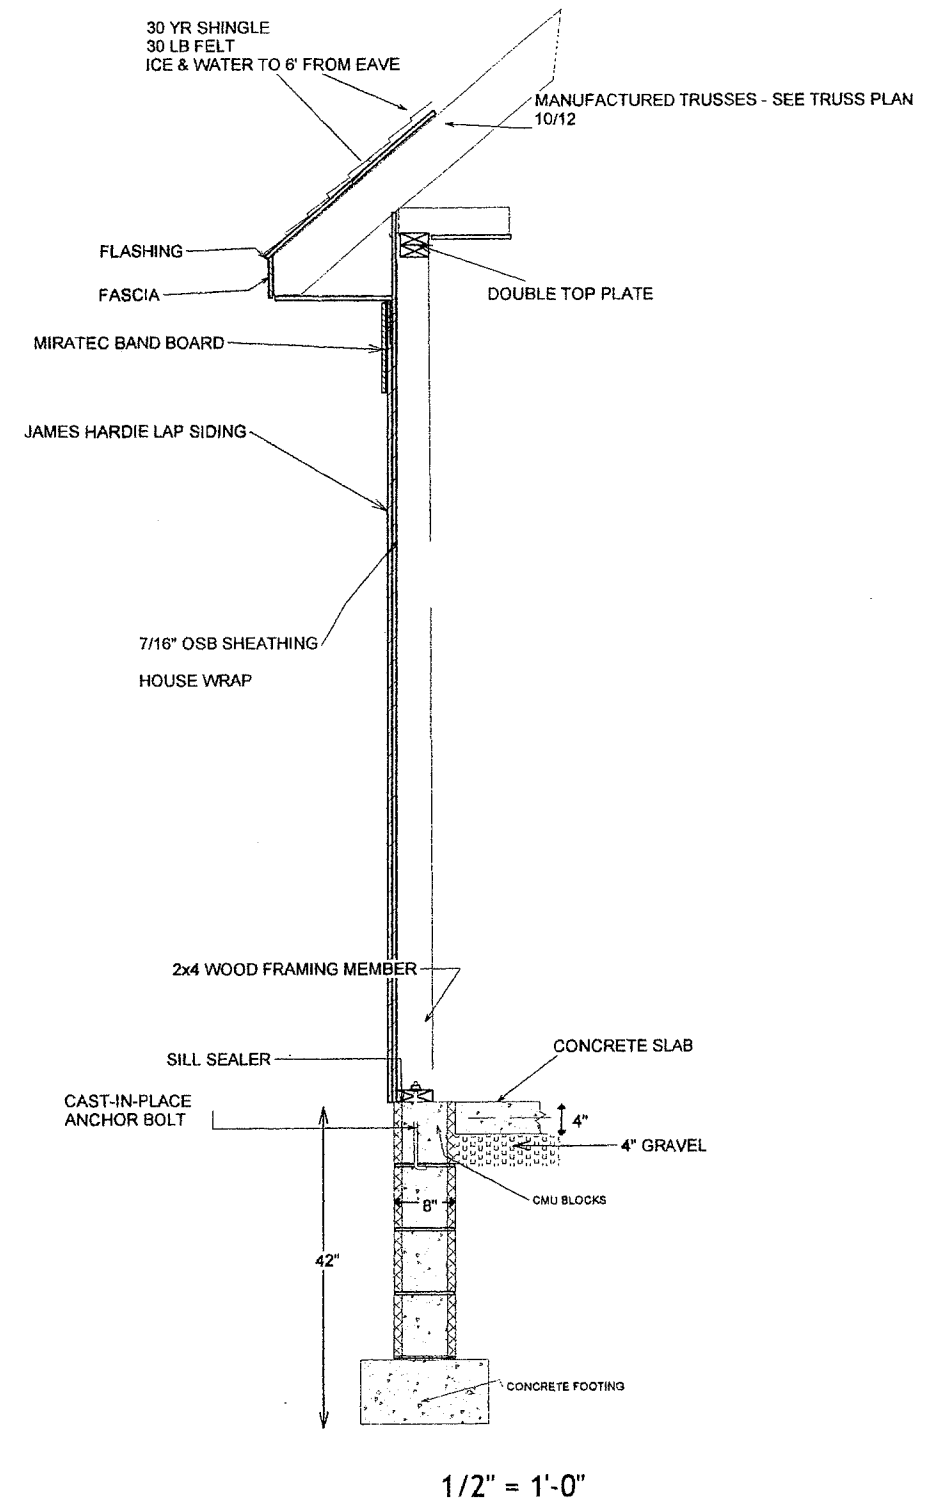

CROSS SECTION

SCALE: AS NOTED
SHEET: 7 / 7

DRAWN BY: Nancy Peters Sparrow
Lisa Stoll
DATE: 4/7/2013

DRAWINGS FOR: Andrea Jepsen & Brett Turner
513 Portland Avenue
St. Paul, MN 55102

SPARROW & STOLL LLC