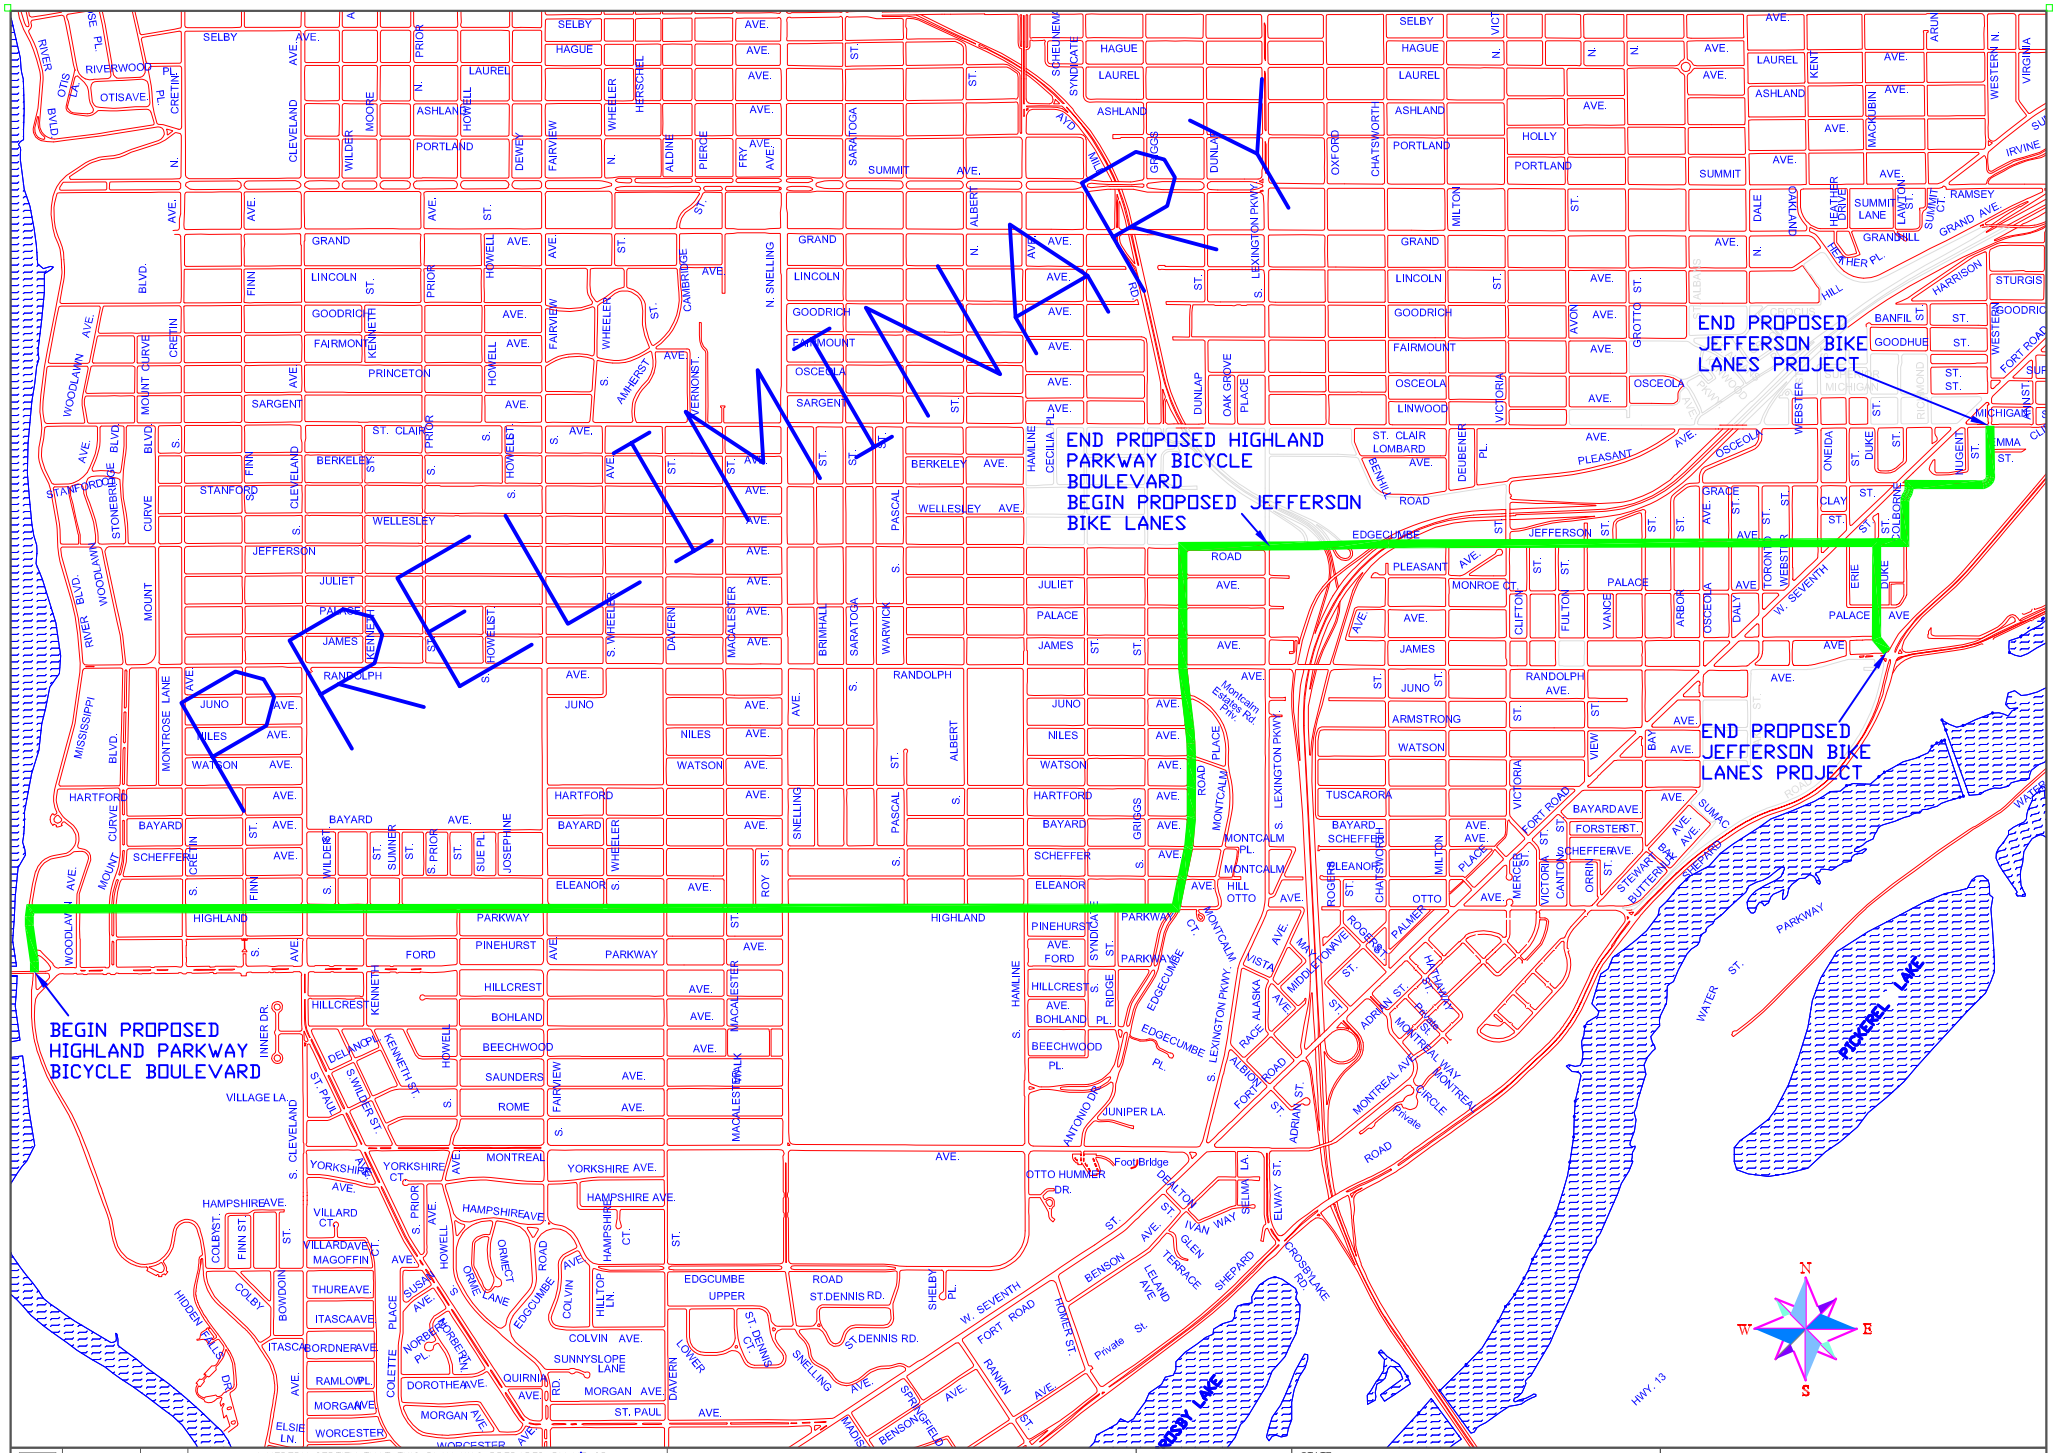

DESIGNED	DLK	I HEREBY CERTIFY THAT THIS PLAN WAS PREPARED BY ME OR UNDER MY DIRECT SUPERVISION AND THAT I AM A DULY LICENSED PROFESSIONAL ENGINEER UNDER THE LAWS OF THE STATE OF MINNESOTA	PREPARED BY: TRAFFIC ENGINEERING DIVISION FOR: THE CITY OF ST. PAUL, DEPARTMENT OF PUBLIC WORKS 2008 TLC NTP ROUTE PLAN	PROJECT NO:	STATE PROJECT NUMBER:
DRAWN	DLK	Signature: _____ ENGINEER Date: _____ Lic. No. _____		DRAWER:	CAD NAME: Z:\traffic\DavidK\2008TLCNTPGrant\Drawings\LocationMap.dwg
APPROVED				DWG. NO.	DATE: APRIL 2008 SHEET NO. 1 of 1 SHEETS

NOT TO SCALE

NORTH