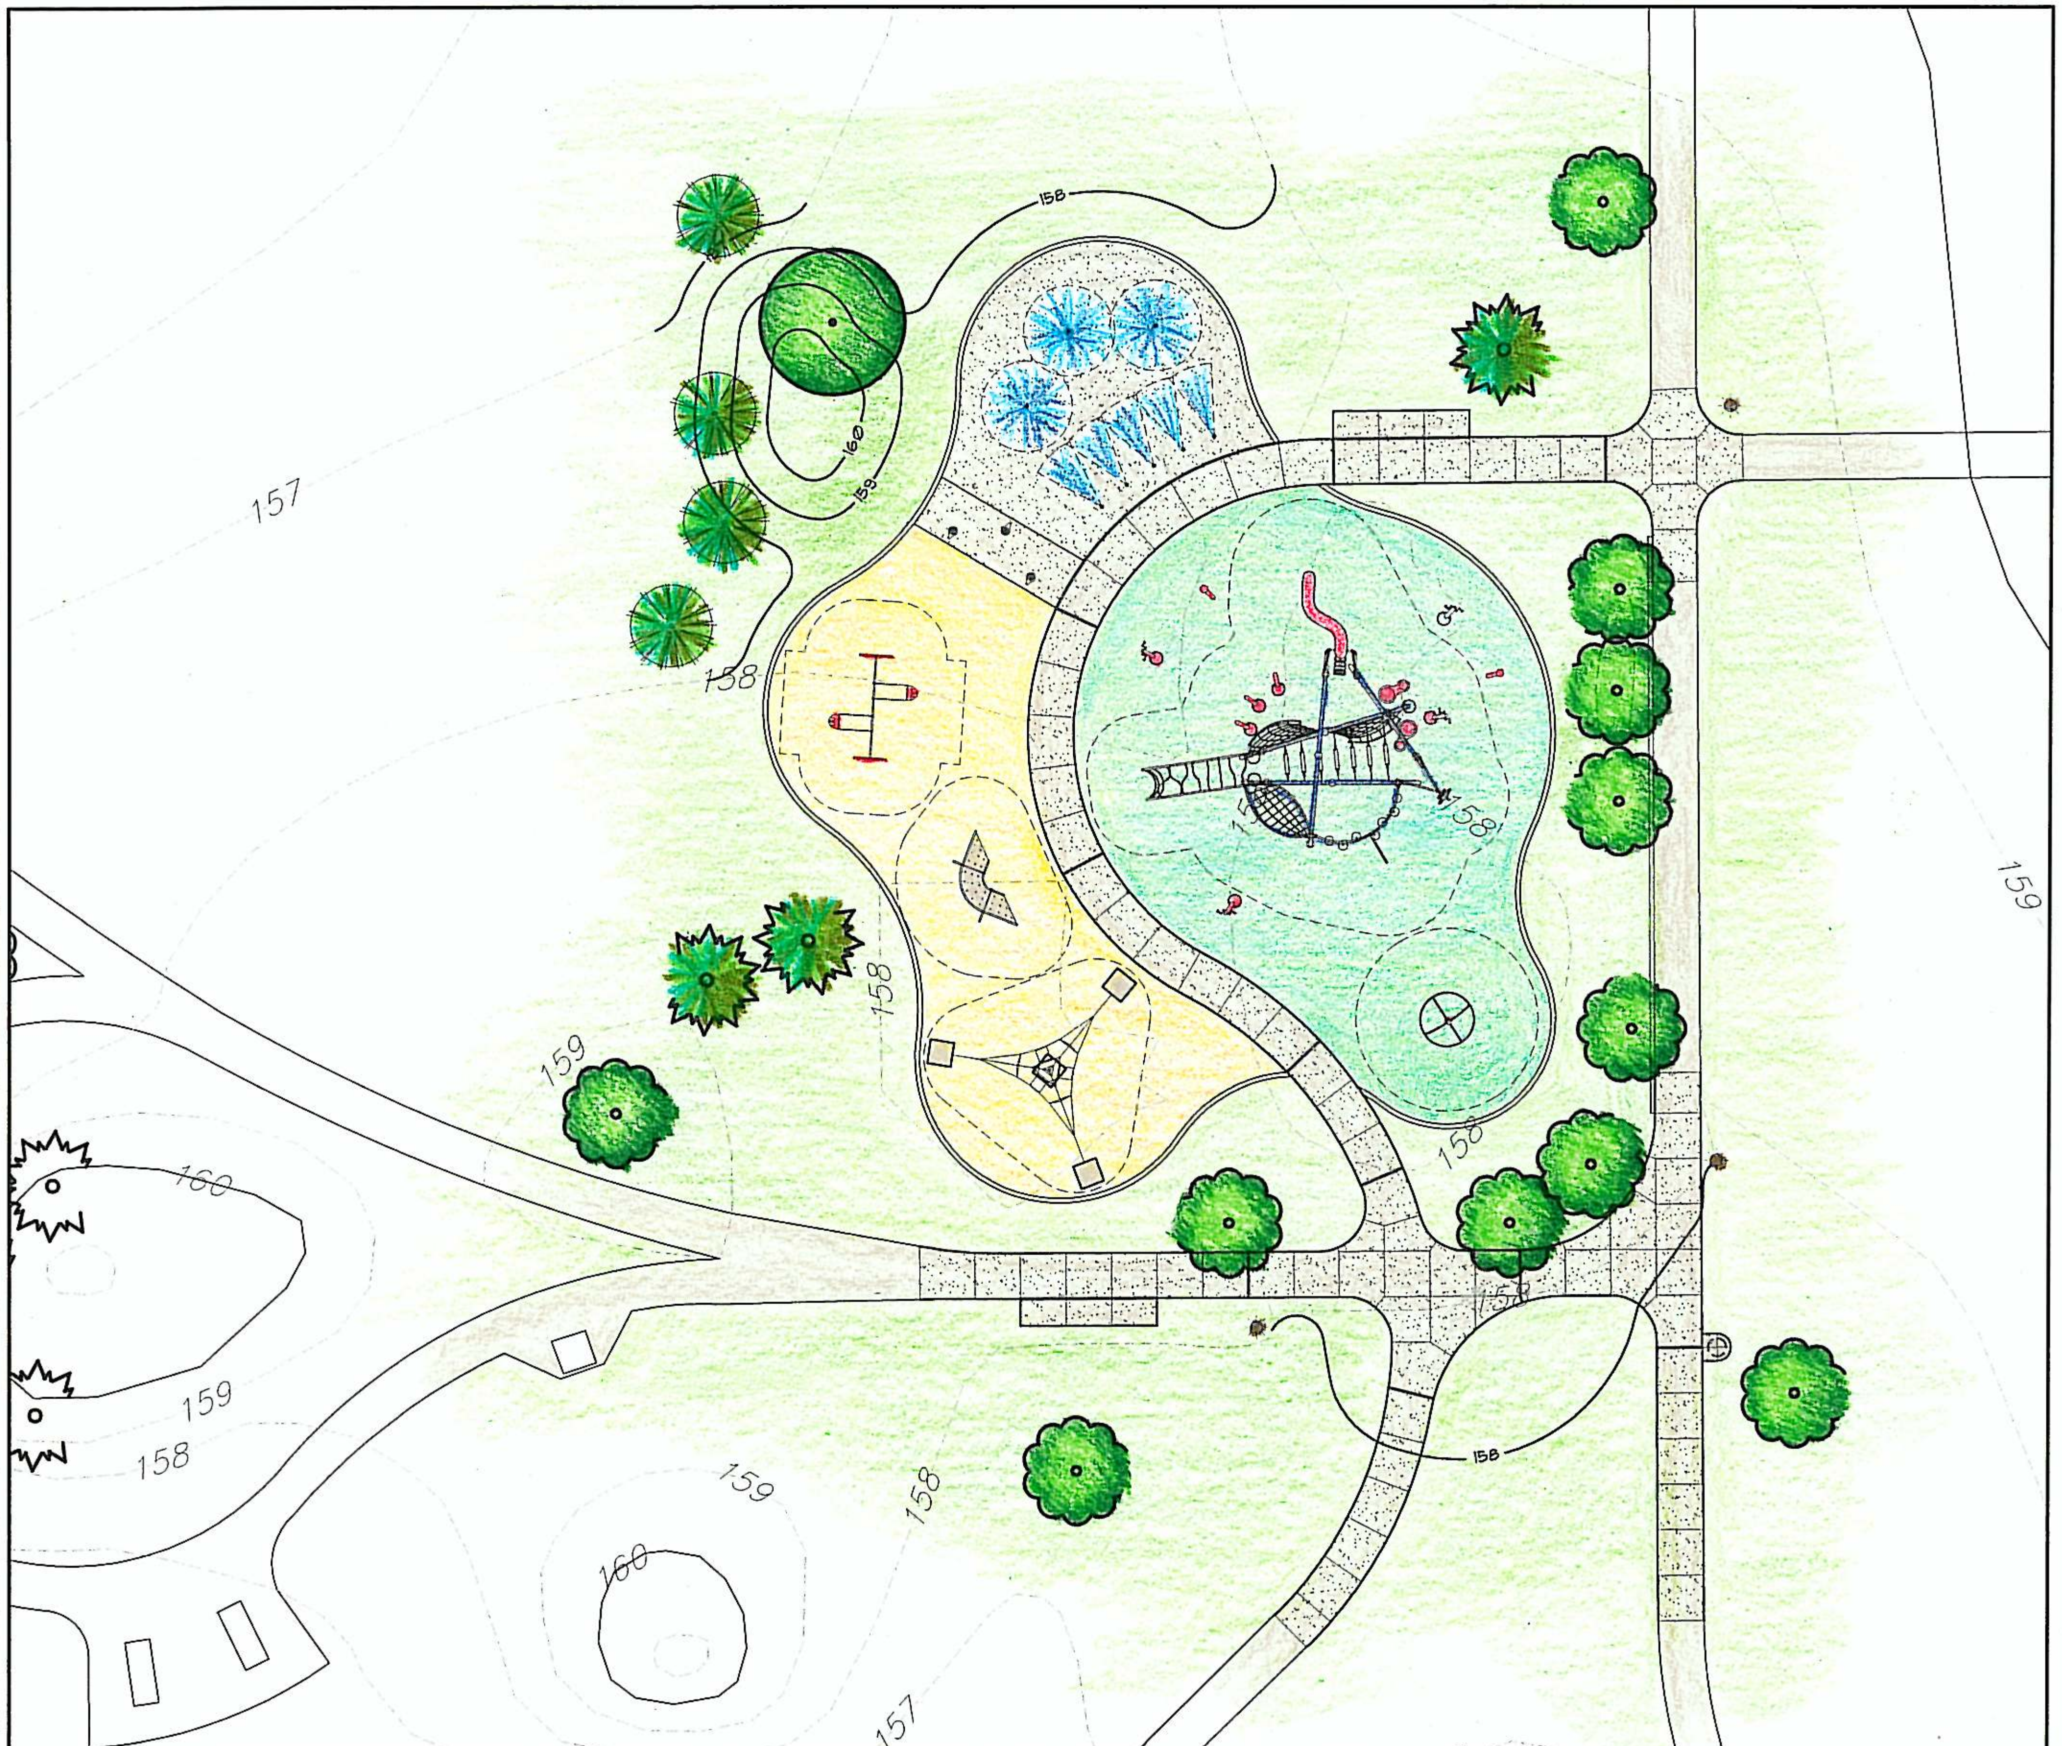

LEWIS PLAY AREA SITE PLAN

SCALE: 1" = 10'-0"

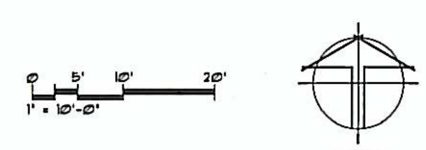

LEWIS PARK - PLAY AREA IMPROVEMENTS
900 MARION STREET

PLAY AREA SITE PLAN

REVISIONS:

DIVISION OF PARKS & RECREATION
300 CITY HALL ANNEX
25 WEST FOURTH STREET
ST. PAUL, MINNESOTA 55102

JOB NO. L06-05-34
DR: BWM CK: xxx SUPV: JM
DATE: 05/09/2007

I hereby certify that this plan, specification, or report was prepared by me or under my direct supervision and that I am a duly Licensed Landscape Architect under the laws of the State of Minnesota.

Date 05/09/2007 Reg. No.

OF SHEETS