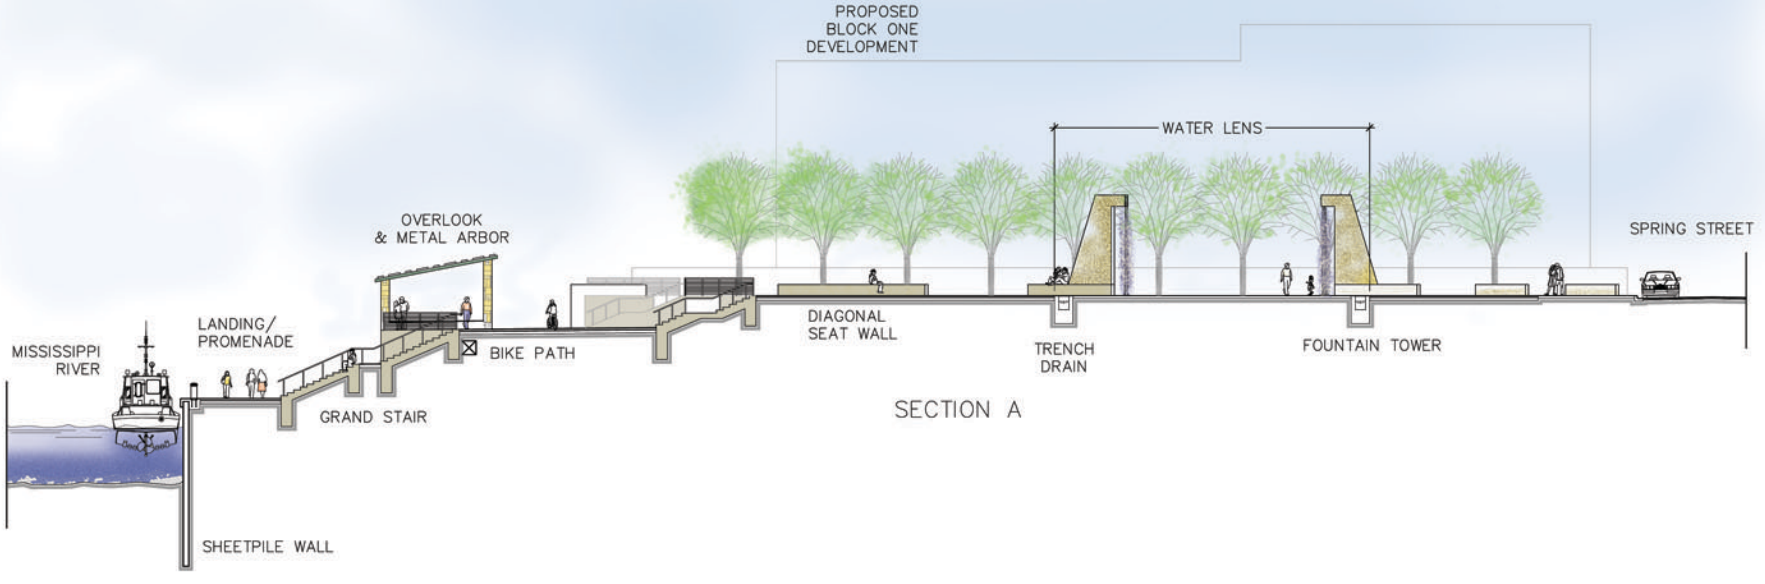

SECTION A

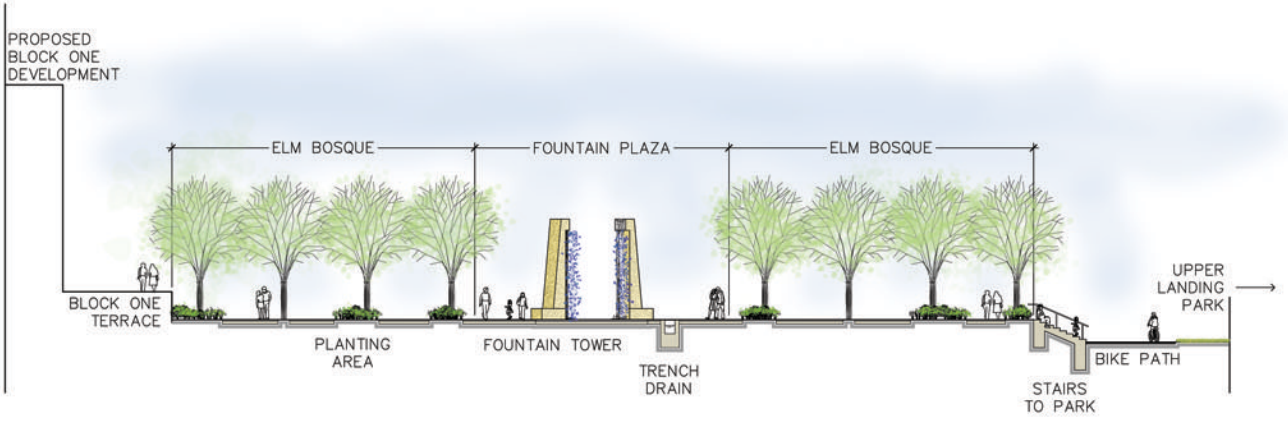

SECTION B

CHESTNUT PLAZA
ST. PAUL, MN
SCHEMATIC DESIGN FEB. 2006

close
landscape architecture