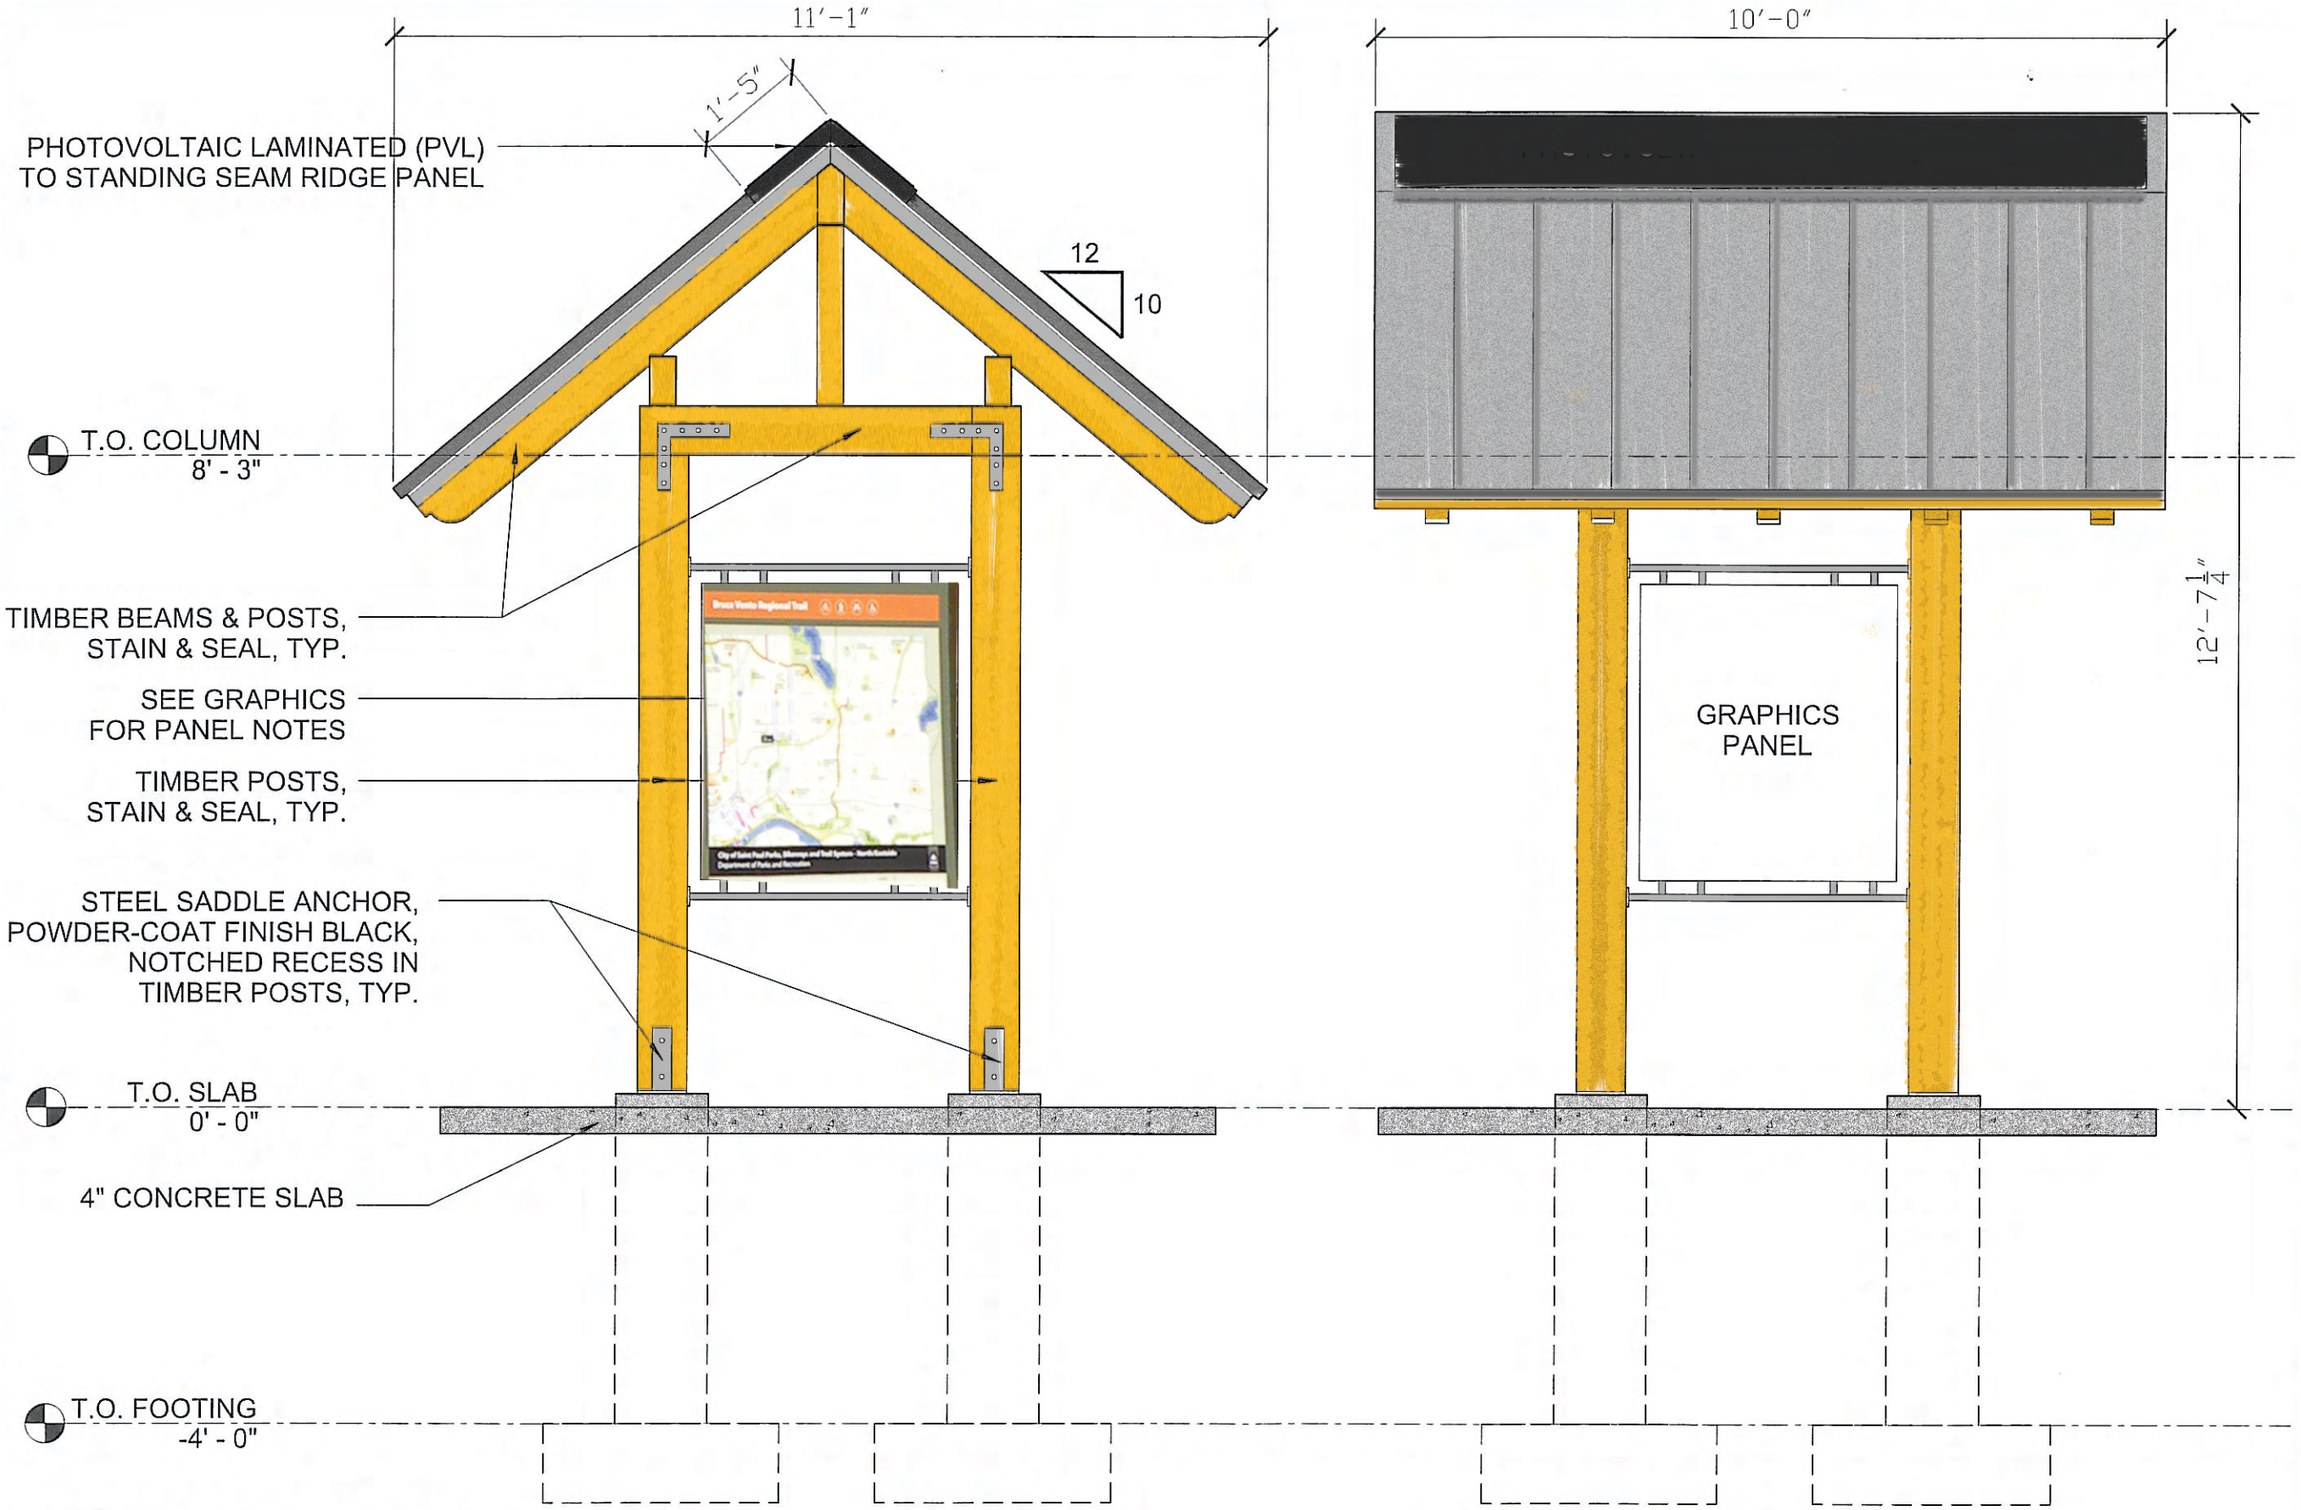


1 / A2.0 KIOSK ELEVATIONS
1/2" = 1'-0"

PROJECT NO. 790

**ST. PAUL KIOSK PROTOTYPE**

St. Paul Department of Parks & Recreation

thorbeck
ARCHITECTS
1409 willow street
minneapolis, mn 55403
tel: 612.871.7979
fax: 612.871.8088

DRAWN EKO

CHECKED DT

SCALE ½" = 1'-0"

DATE JUNE 15, 2010

CERTIFICATION

I HEREBY CERTIFY THAT THIS PLAN, SPECIFICTION OR REPORT WAS PREPARED BY ME OR UNDER MY DIRECT SUPERVISION AND THAT I AM A DULY REGISTERED ARCHITECT UNDER THE LAWS OF THE STATE OF MINNESOTA.

REGISTRATION NO. 7891

SHEET TITLE

KIOSK ELEVATIONS

SHEET NO.

A2.0