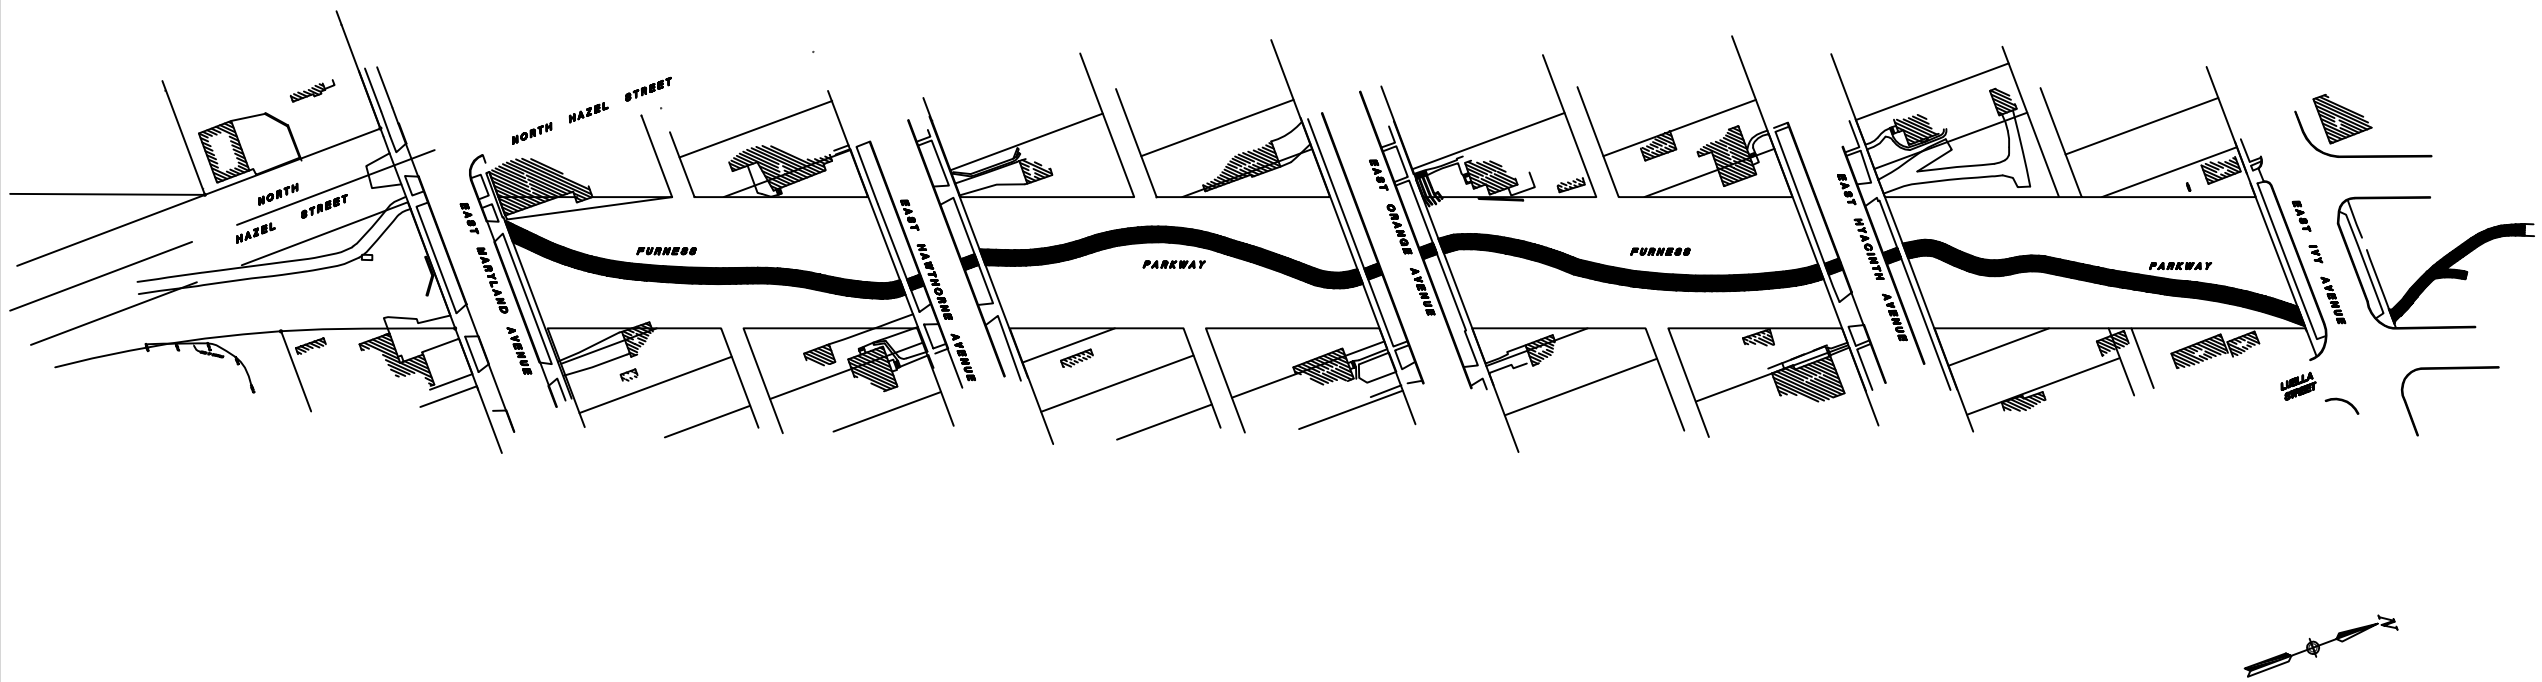

1 / 1 4 BLOCK PLAN – MARYLAND TO IVY
SCALE: 1 INCH = 100 FEET

LAYOUT 2 PLAN

100 50 0 100 200
SCALE IN FEET