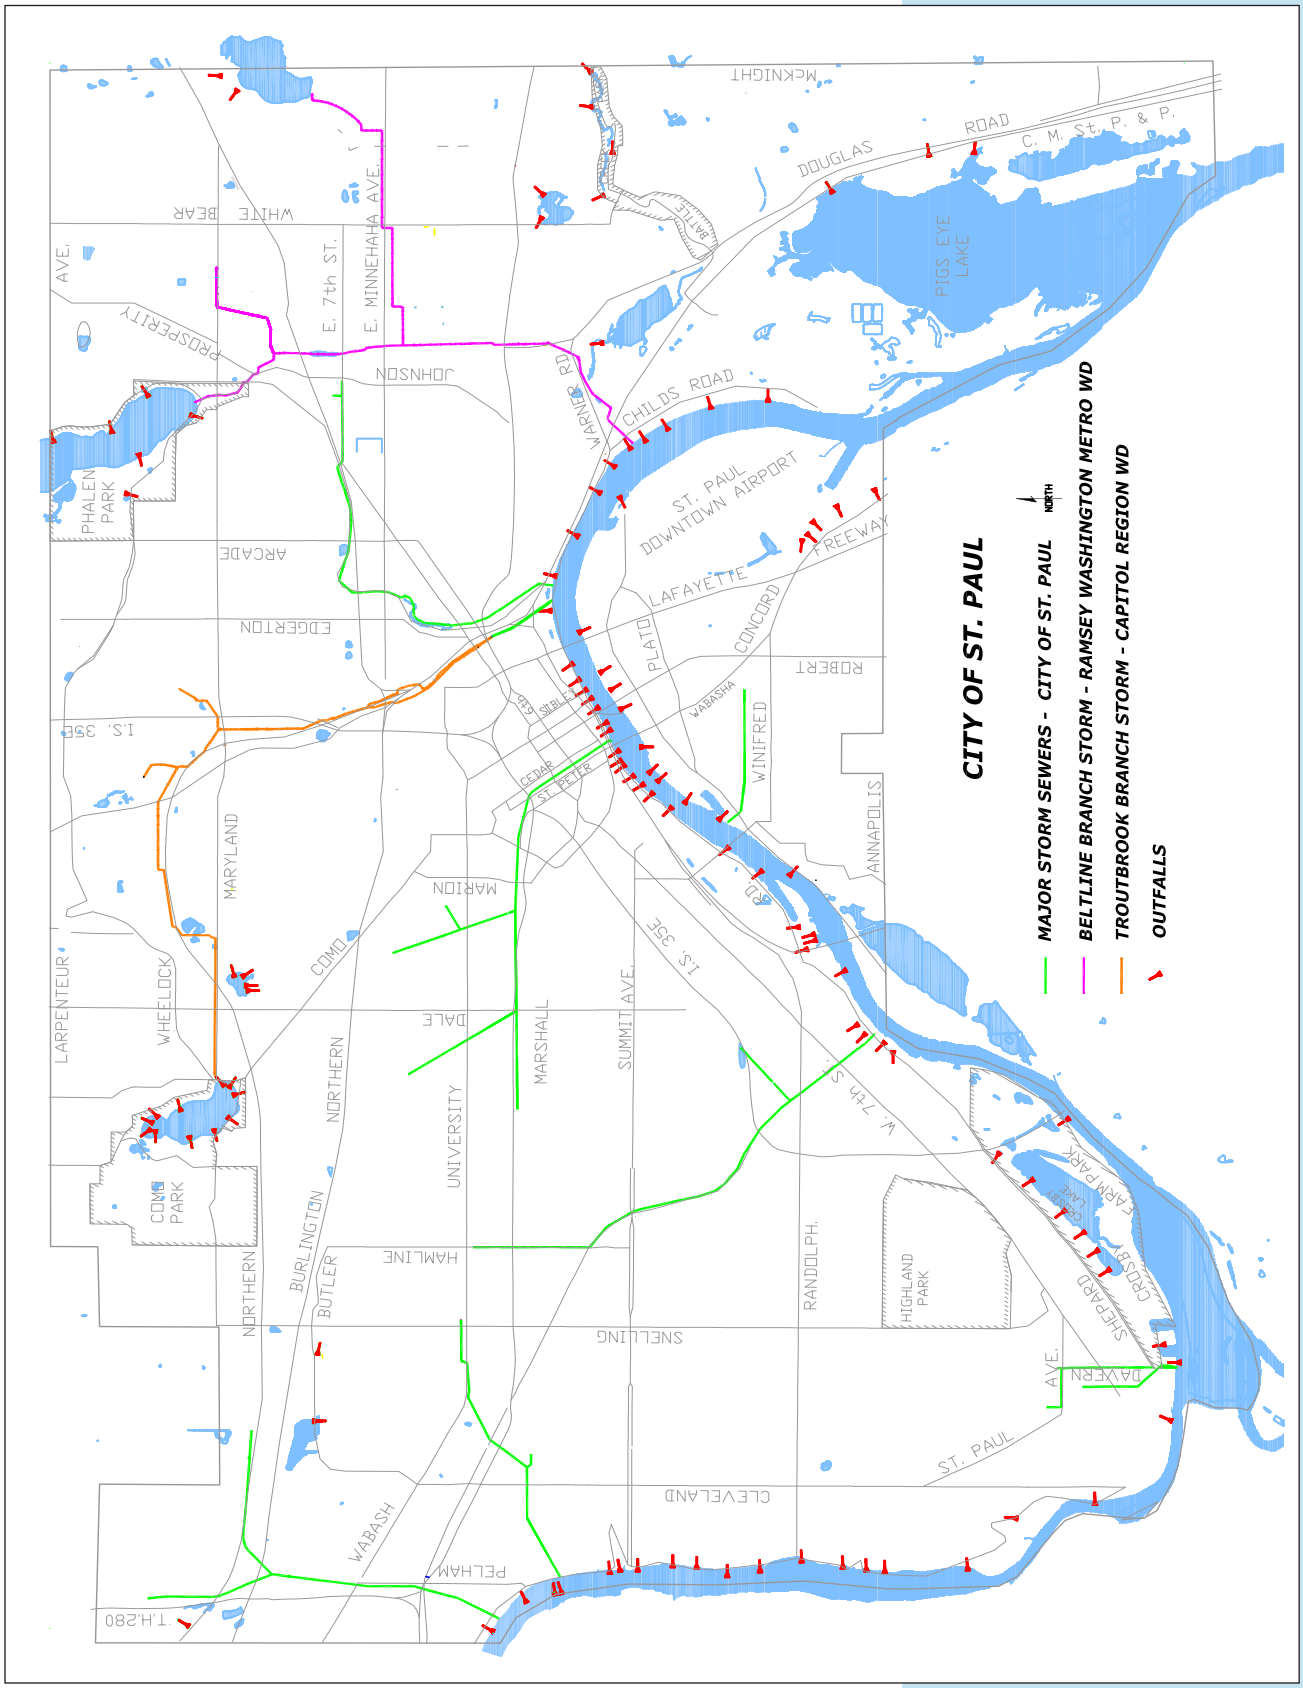Figure W-M. Major Storm Sewers in Saint Paul