Existing

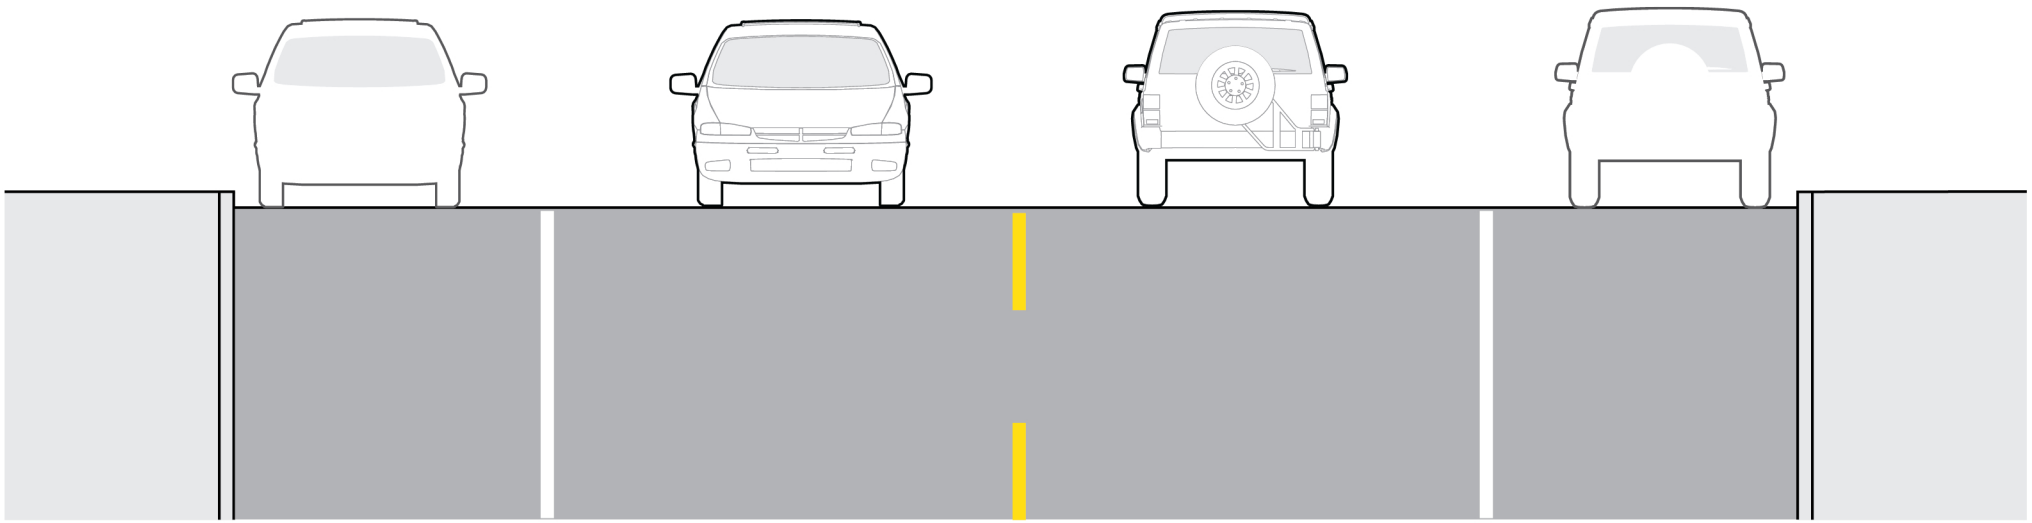

Street Width Typical: 40′
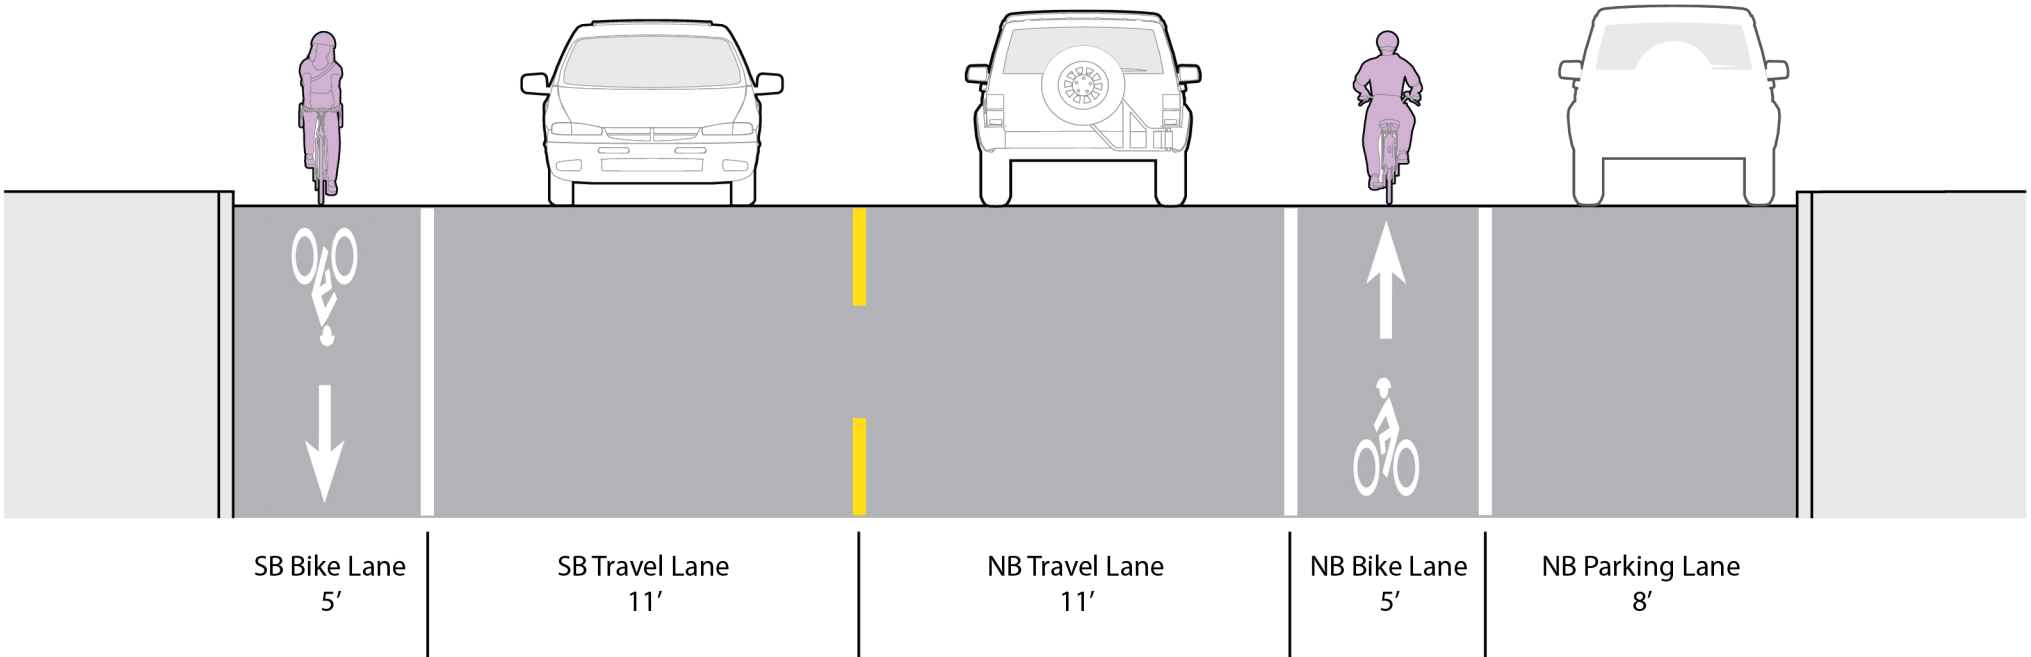
Proposed