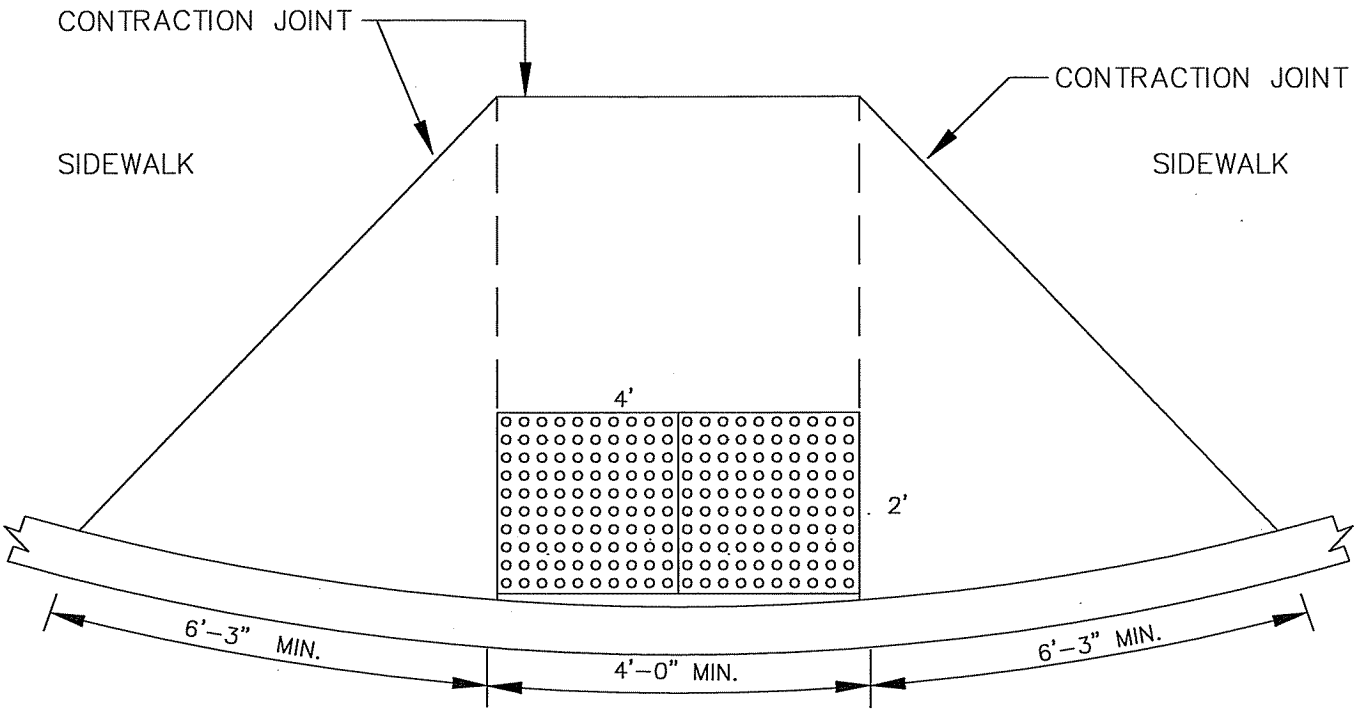

PLAN VIEW OF RAMP

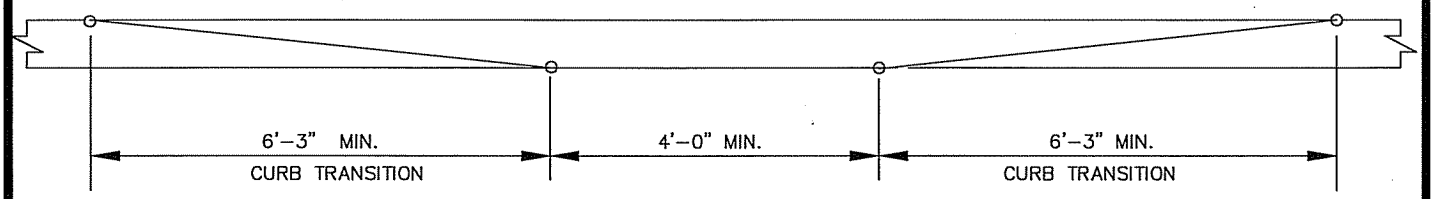

ELEVATION OF RAMP

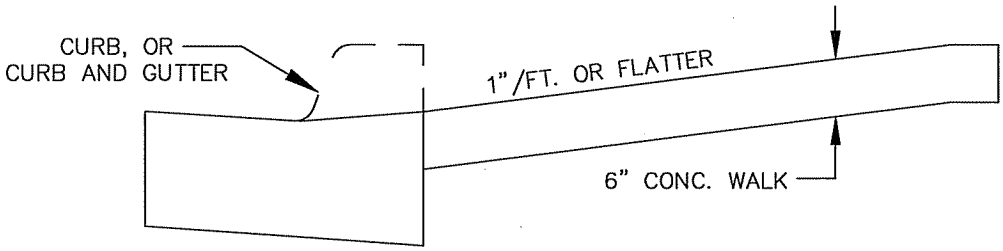

NOTES:

1. THE CURB AND CURB TRANSITION ON THE RAMP WILL BE PAID FOR AS LINEAR FEET OF CONCRETE CURB OR CONCRETE CURB AND GUTTER. THE RAMP AREA WILL BE PAID FOR AS SQUARE FEET OF CONCRETE WALK. THE TRUNCATED DOME AREA WILL BE PAID FOR AS SQUARE FEET OF TRUNCATED DOME.
2. TRUNCATED DOME TILE INSERTS MUST BE CAST IRON AND SHALL BE PROVIDED BY NEENAH FOUNDRY, EAST JORDAN IRON WORKS, OR APPROVED EQUAL.

I hereby certify that this plan, specification or report was prepared by me or under my direct supervision and that I am a duly Licensed Professional Engineer under the laws of the State of Minnesota

DANIEL A. HAAK

DANIEL A. HAAK

Date 3/19/07 Lic. No. 17274

APPROVED 3 20 07

CITY ENGINEER

CITY OF ST. PAUL
DEPARTMENT OF PUBLIC WORKS

PEDESTRIAN CURB RAMP FOR THE HANDICAPPED

Date of Revision: FEB 2007

Standard Plate No. 3005D