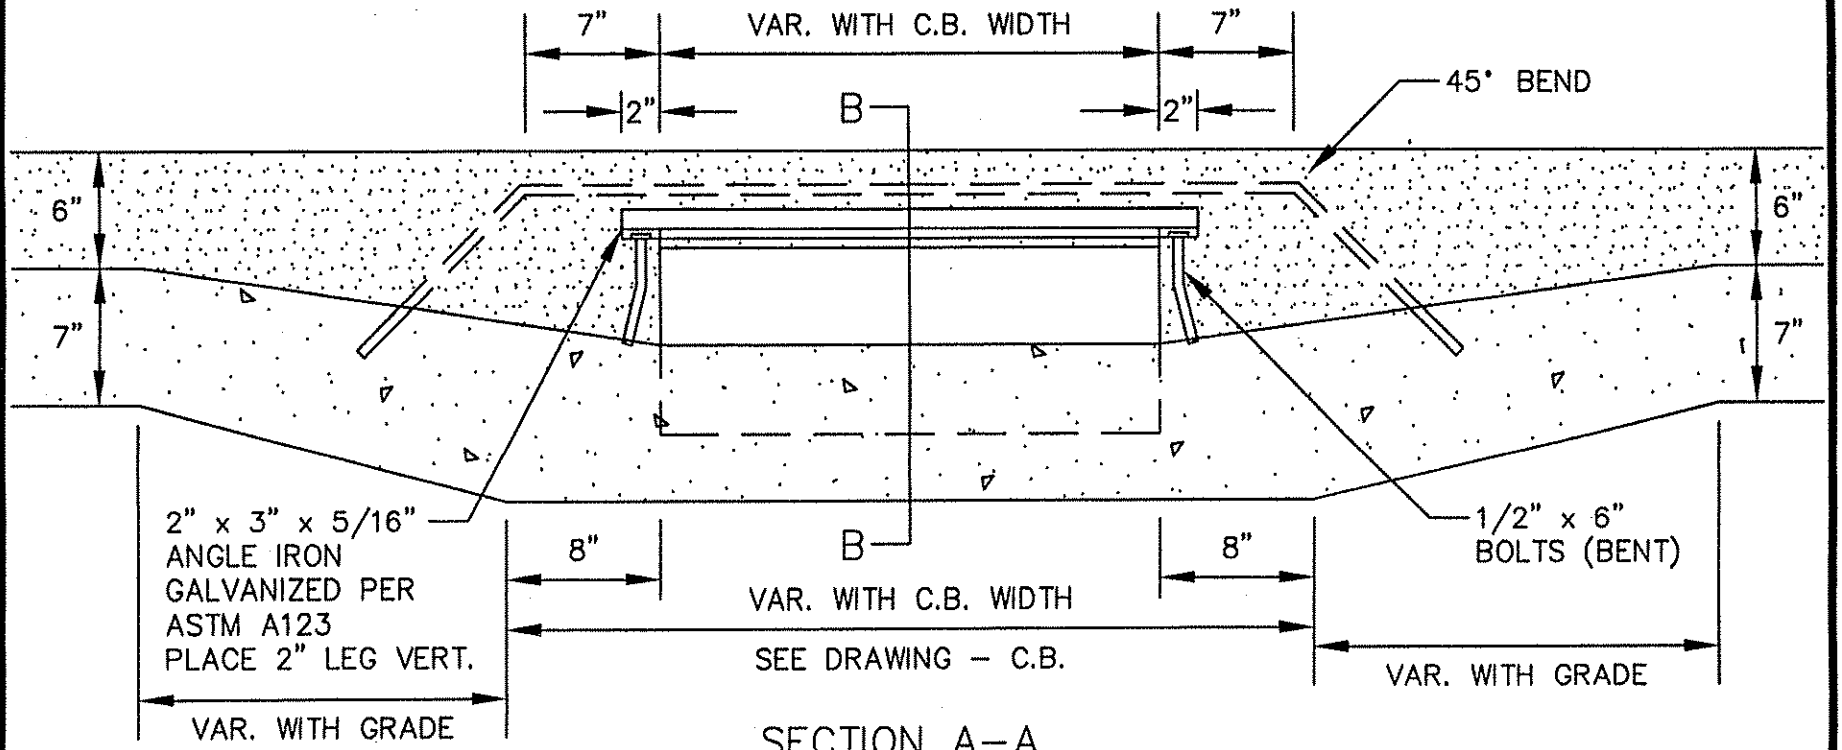

SECTION A–A

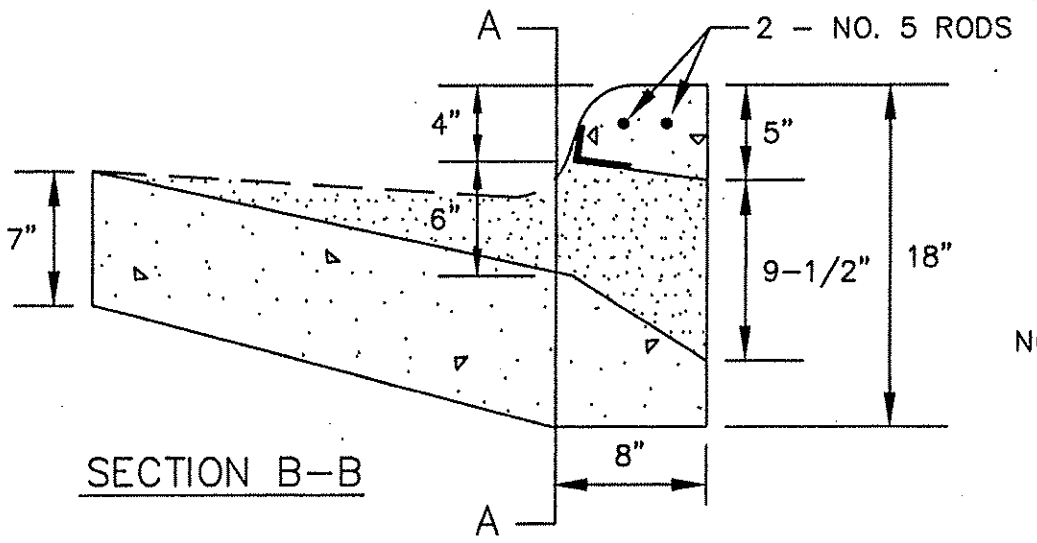

SECTION B–B

NOTE: REINFORCING STEEL TO BE GRADE 60 FUSION BONDED EPOXY COATED PER ASTM A775.

I hereby certify that this plan, specification or report was prepared by me or under my direct supervision and that I am a duly Licensed Professional Engineer under the laws of the State of Minnesota.

DANIEL A. HAAK

Date 5/30/01 Lic. No. 17274

APPROVED

CITY ENGINEER

CITY OF ST. PAUL
DEPARTMENT OF PUBLIC WORKS

SIDE INLET OPENING
FOR B-624 CURB & GUTTER

Date of Revision
JULY 2002

Standard Plate No.
3103B