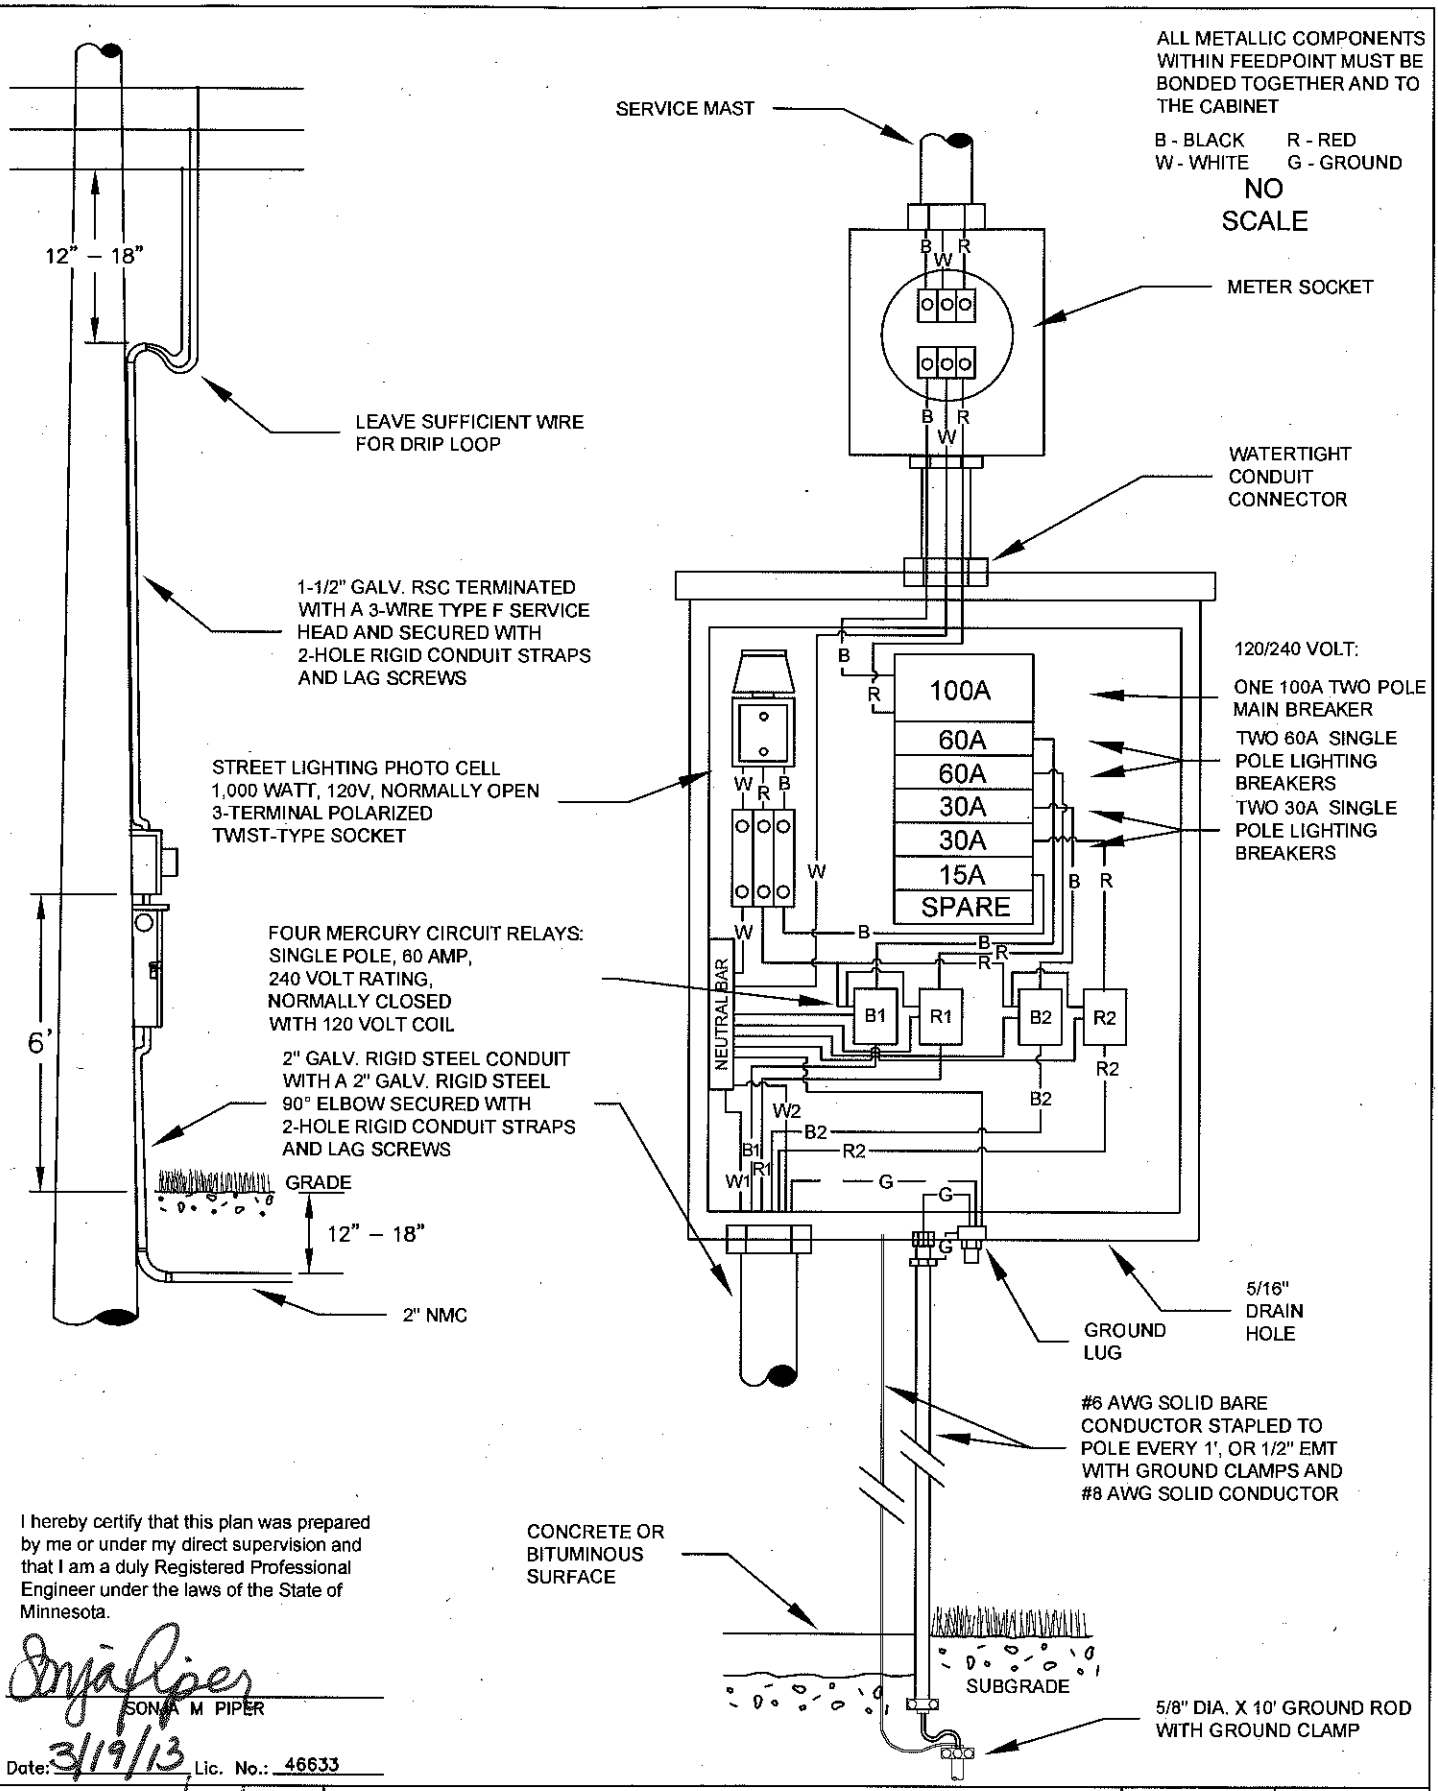

I hereby certify that this plan was prepared by me or under my direct supervision and that I am a duly Registered Professional Engineer under the laws of the State of Minnesota.

SONJA M PIPER

Date: 3/19/13 Lic. No.: 46633

APPROVED 3/20/13

CITY ENGINEER

CITY OF SAINT PAUL
DEPARTMENT OF PUBLIC WORKS

METERED STREET LIGHTING FEED CABINET W/GFI RECEPTACLE CIRCUIT

Date of Revision	Standard Plate No.
MARCH 2013	5017B