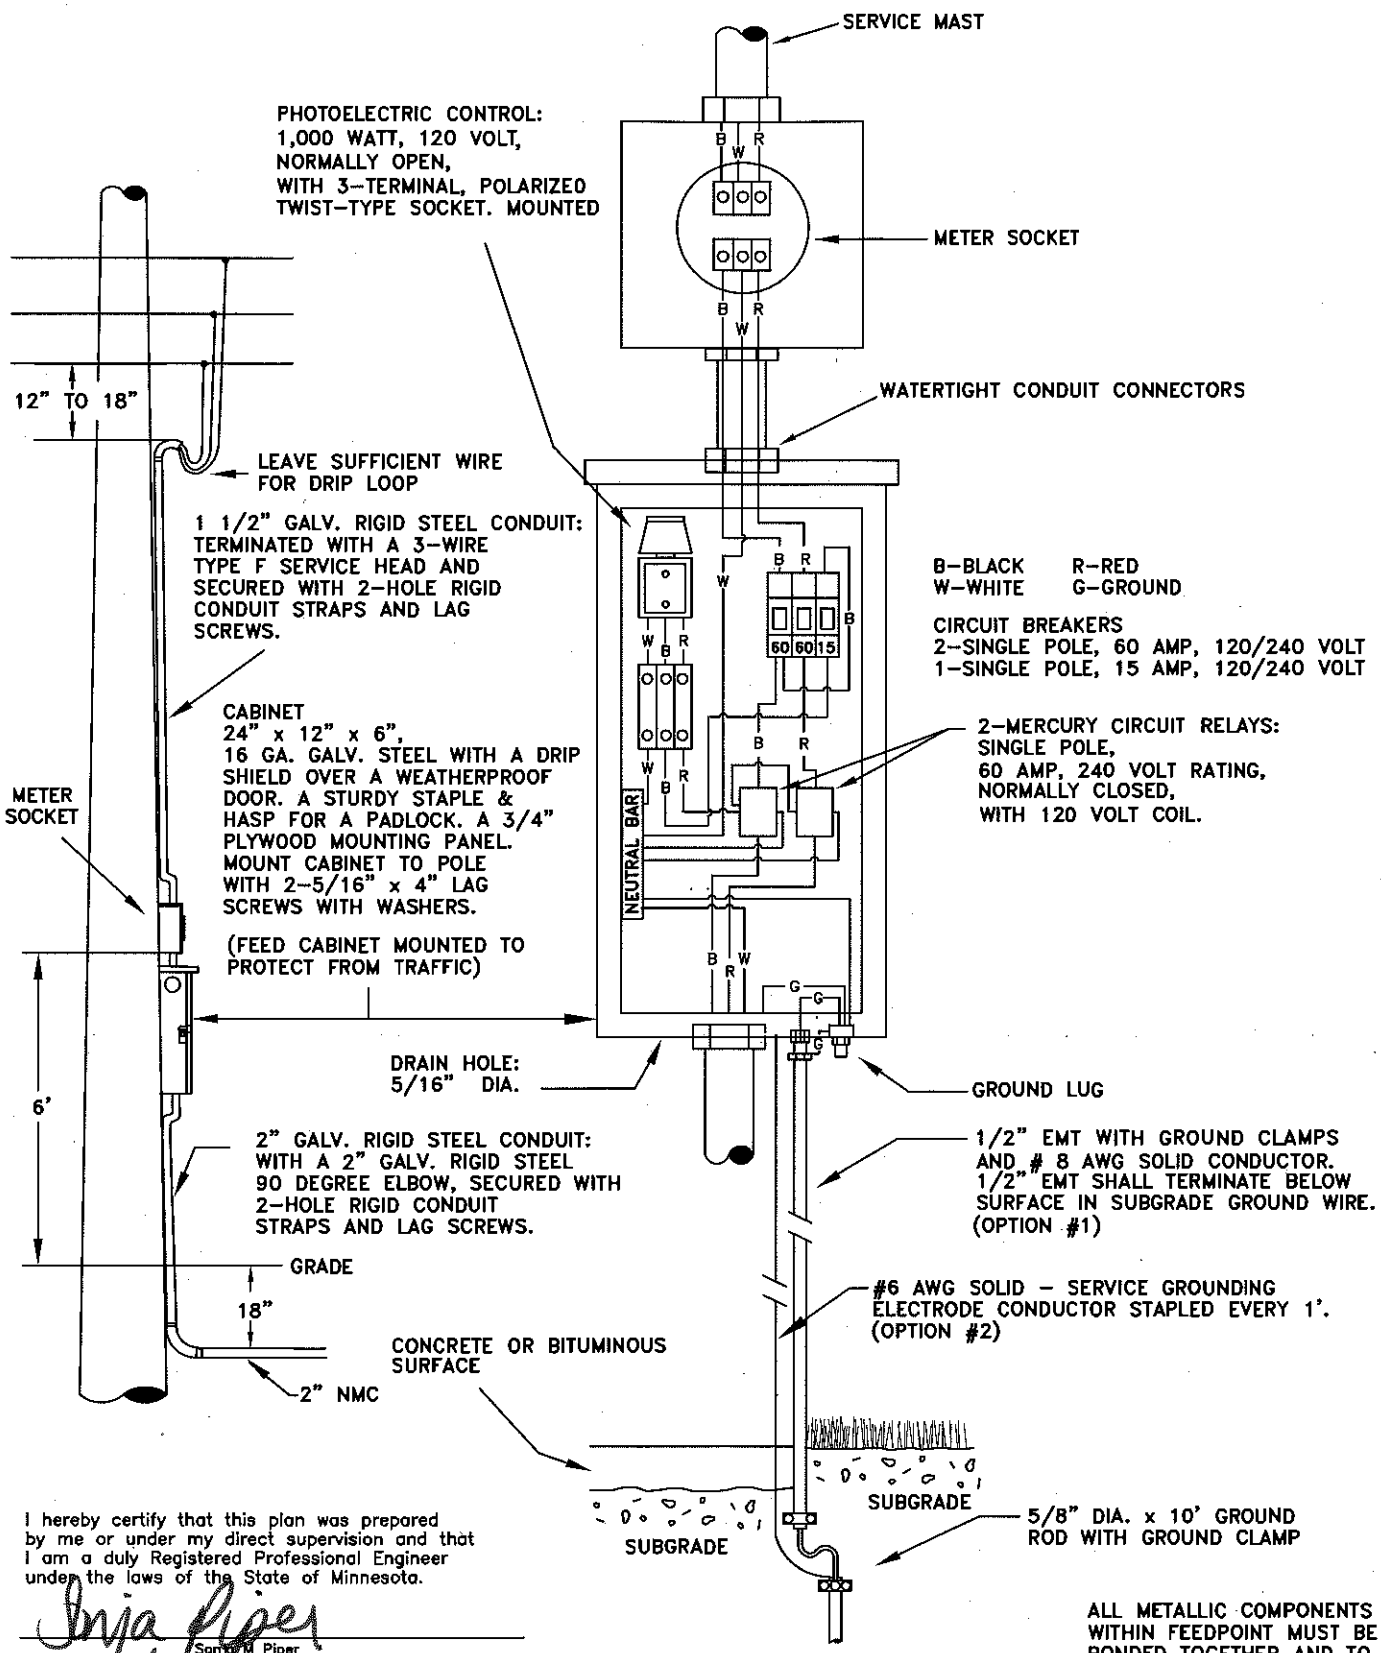

I hereby certify that this plan was prepared by me or under my direct supervision and that I am a duly Registered Professional Engineer under the laws of the State of Minnesota.

Sonja M Piper

Date 03/19/13 Reg. No. 46633

ALL METALLIC COMPONENTS WITHIN FEEDPOINT MUST BE BONDED TOGETHER AND TO THE CABINET.

APPROVED 3/20/13 CITY ENGINEER	CITY OF SAINT PAUL DEPARTMENT OF PUBLIC WORKS METERED LIGHTING SERVICE POLE MOUNT	Date of Revision MAR 2013	Standard Plate No. 5027A