City of Saint Paul
Department of Public Works
Street Engineering and Construction Division

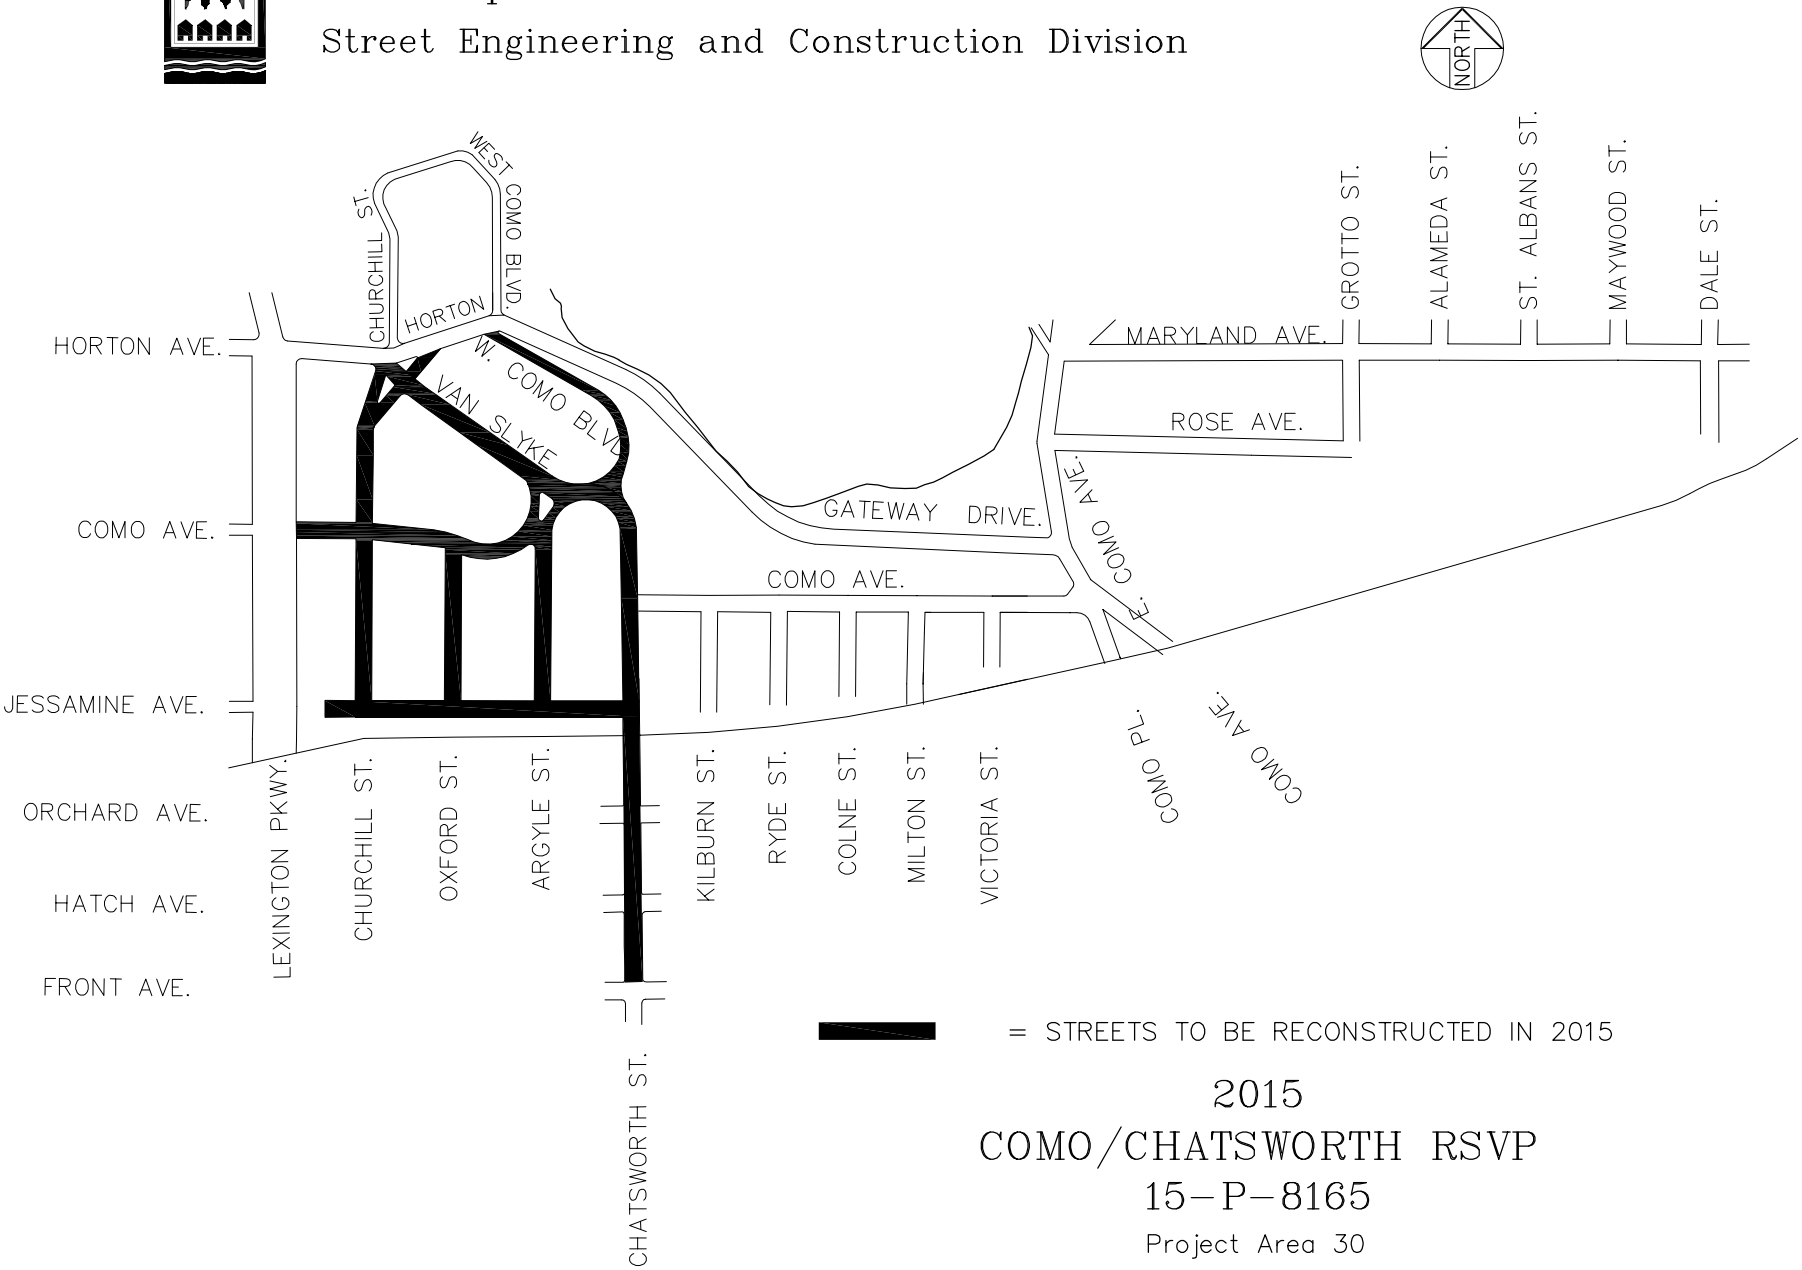

2015
COMO/CHATSWORTH RSVP
15-P-8165
Project Area 30
10/16/2014