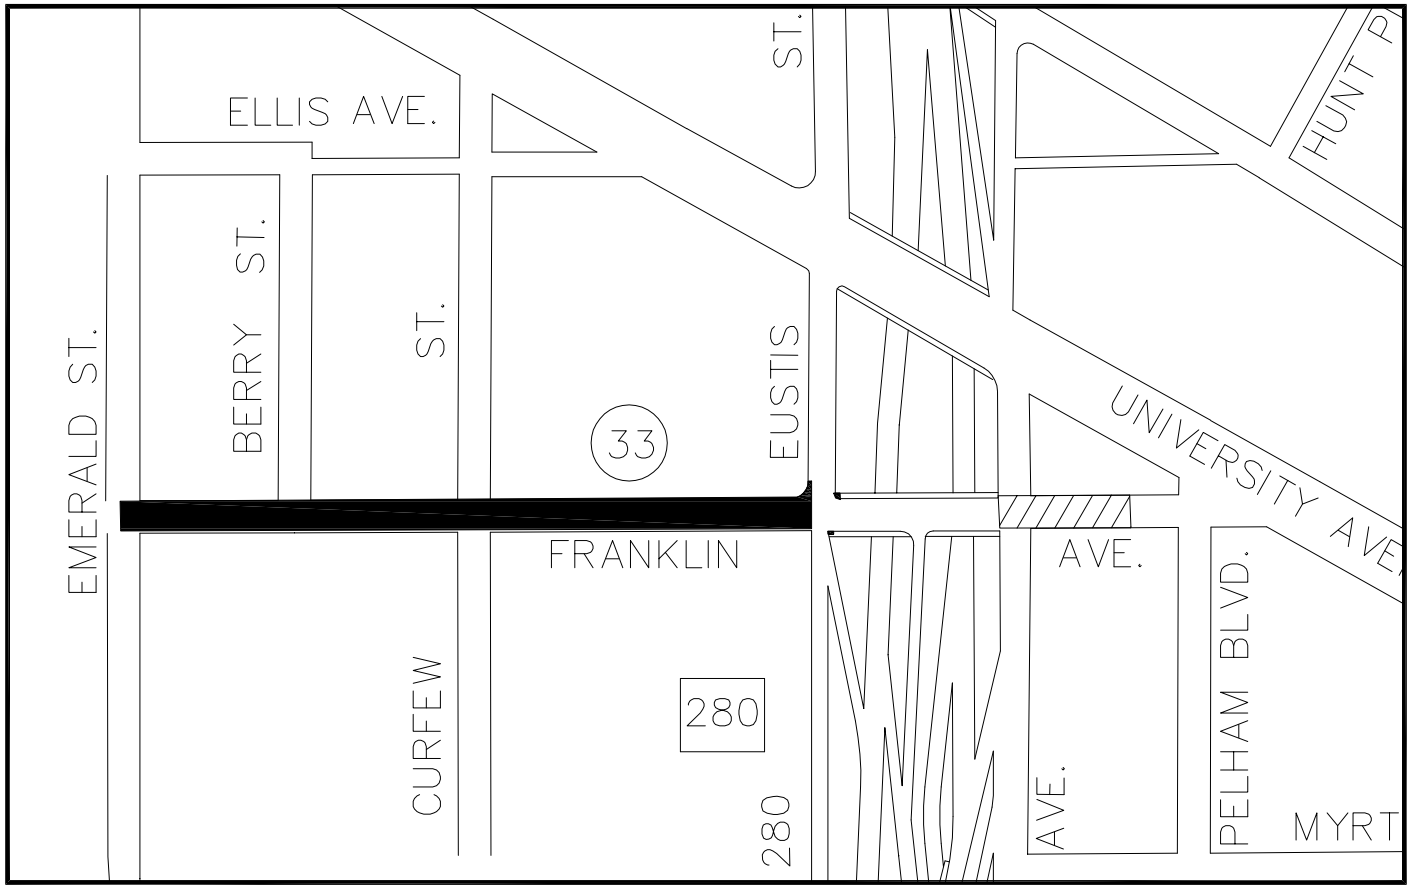

NORTH

2015

FRANKLIN AVENUE RECONSTRUCTION

CONSTRUCTION IN 2015
STRIPING IN 2015

PROJECT MAP

SAINT PAUL	DESIGNED	JPF	PREPARED BY STREET ENGINEERING DIVISION FOR THE CITY OF ST. PAUL, DEPARTMENT OF PUBLIC WORKS	PROJECT: 15–P–1407
	DRAWN	JPF	FRANKLIN AVENUE	STATE AID PROJECT NUMBER: NA
	APPROVED	KLN		DATE: 2/23/15

Z:\streets\streets\projects\current\FRANKLIN\DRAWINGS\FRANKLIN – Map2.dwg Feb 23, 2015 – 10:36am