INFORMATION NEEDED TO ISSUE DORMER PERMIT

SECTION VIEW OF HOUSE
SEE PLANS ON REVERSE

INDICATE THE FOLLOWING:

1. NEW ROOF SUPPORT SYSTEM - BEARING WALL OR BEAM SUPPORT AT RIDGE.
2. SIZE AND SPACING OF NEW RAFTERS.
3. LOCATION AND DIMENSIONS OF INTERIOR POSTS, BEAMS OR PARTITIONS.
4. FLOOR JOIST SIZES AND SPACING.
5. ROOF SLOPE.
6. DIMENSIONS.
7. BASEMENT FOUNDATIONS.

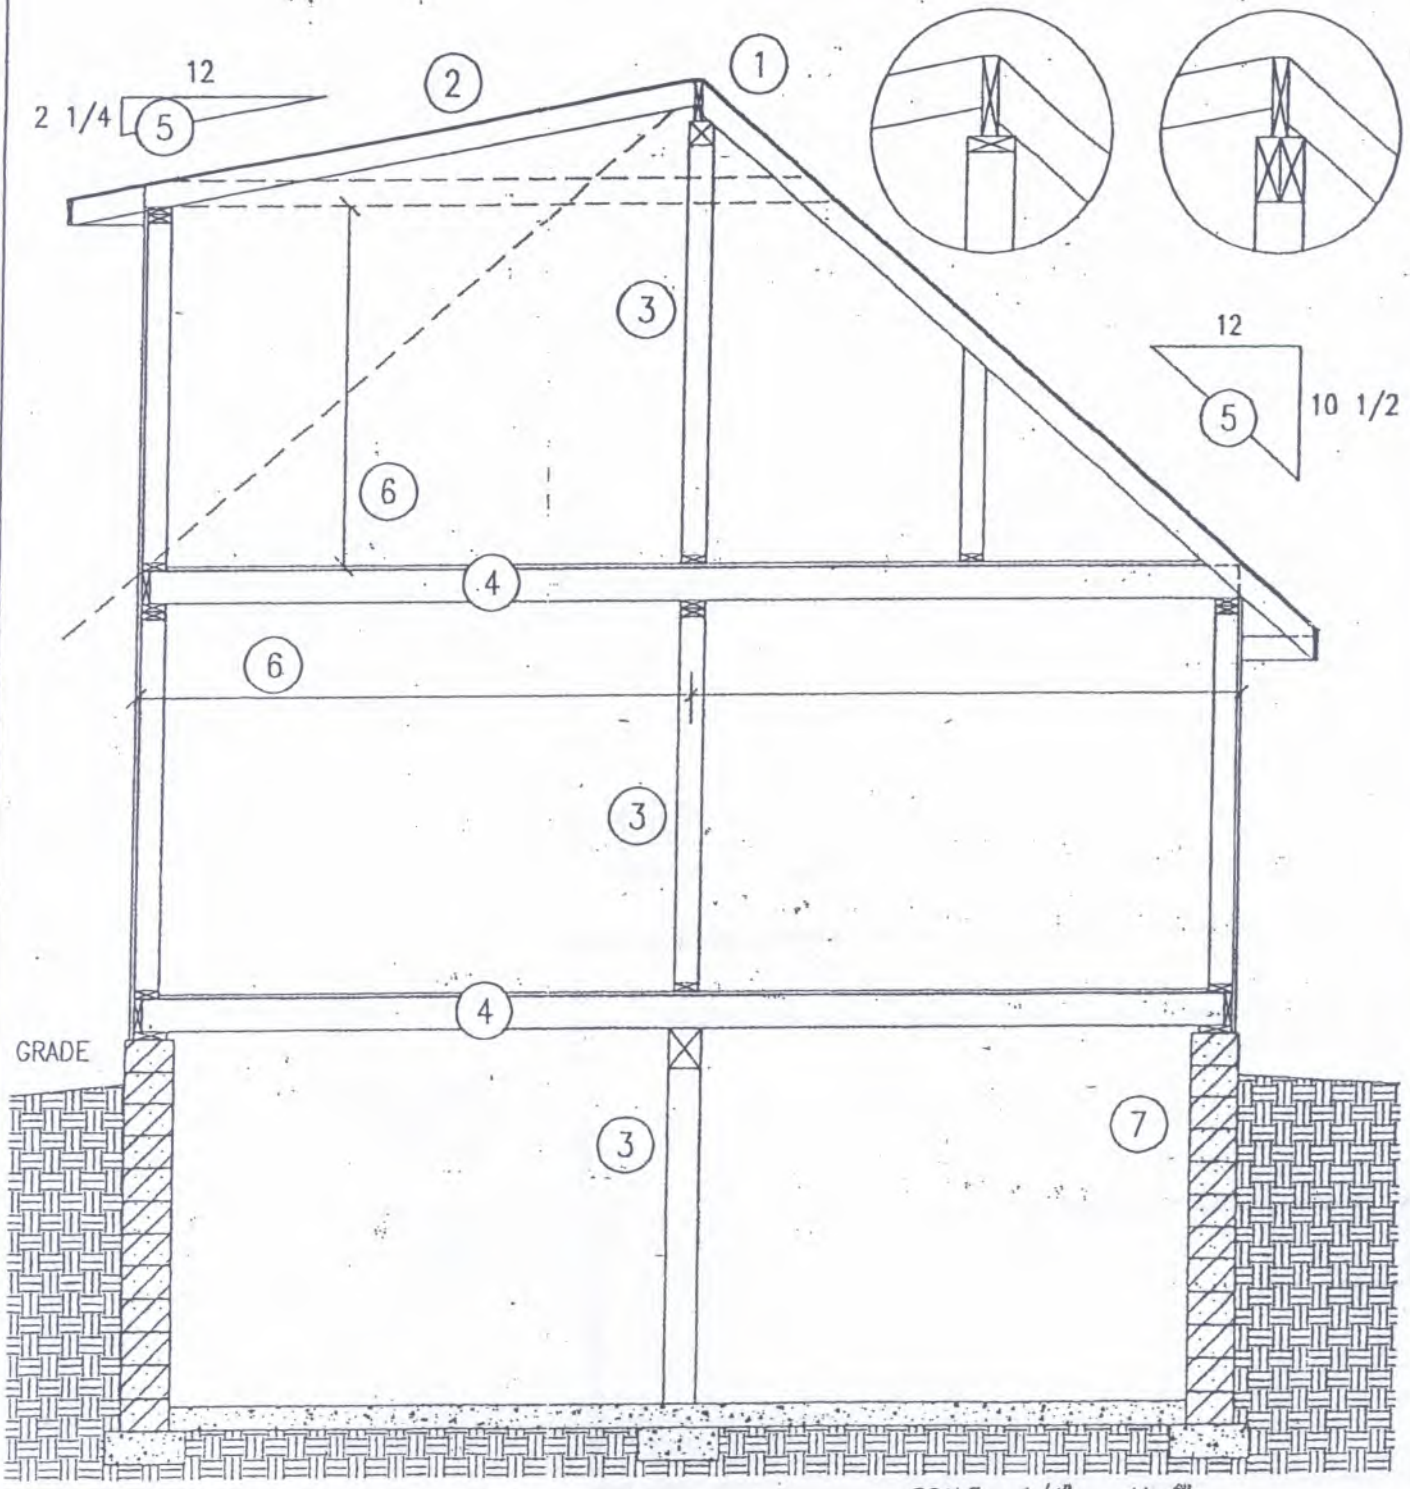

SCALE: 1/4" = 1'-0"

FLOOR PLANS

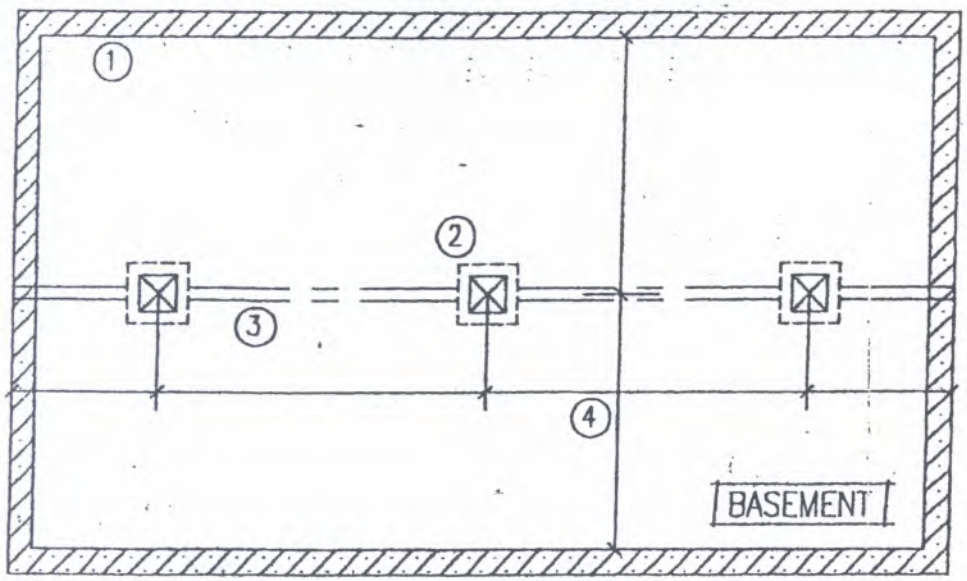

INDICATE THE FOLLOWING:

1. BASEMENT WALL FOUNDATION.
2. EXISTING AND PROPOSED POSTS – LOCATION, SIZE, MATERIAL.
3. BEAM SIZE AND MATERIAL.
4. ALL SPANS, TOTAL DIMENSIONS.

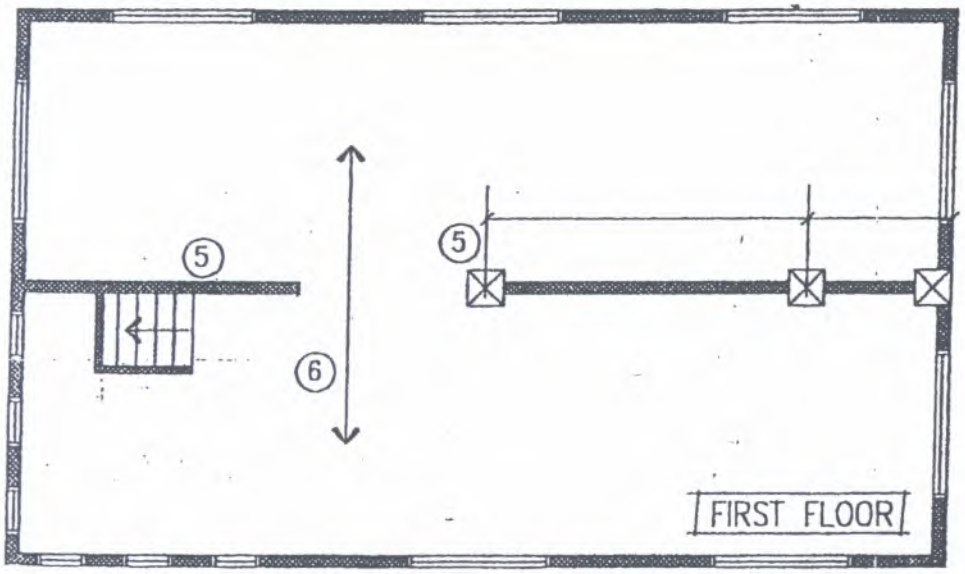

5. LOCATION OF POSTS OR BEARING WALLS.
6. DIRECTION, SIZE AND SPACING OF ATTIC FLOOR JOISTS.

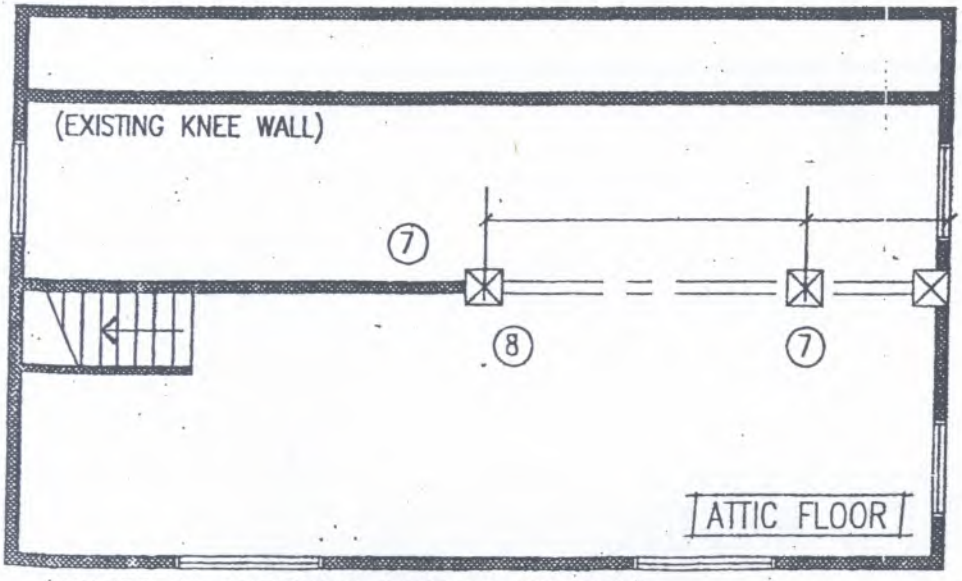

7. BEAMS, POSTS, OR PARTITIONS TO SUPPORT NEW ROOF.
8. (ALL POSTS MUST BE CONTINUOUS TO BASEMENT FOUNDATIONS).

(INCLUDE ALL DIMENSIONS. WINDOW GLASS SIZES)