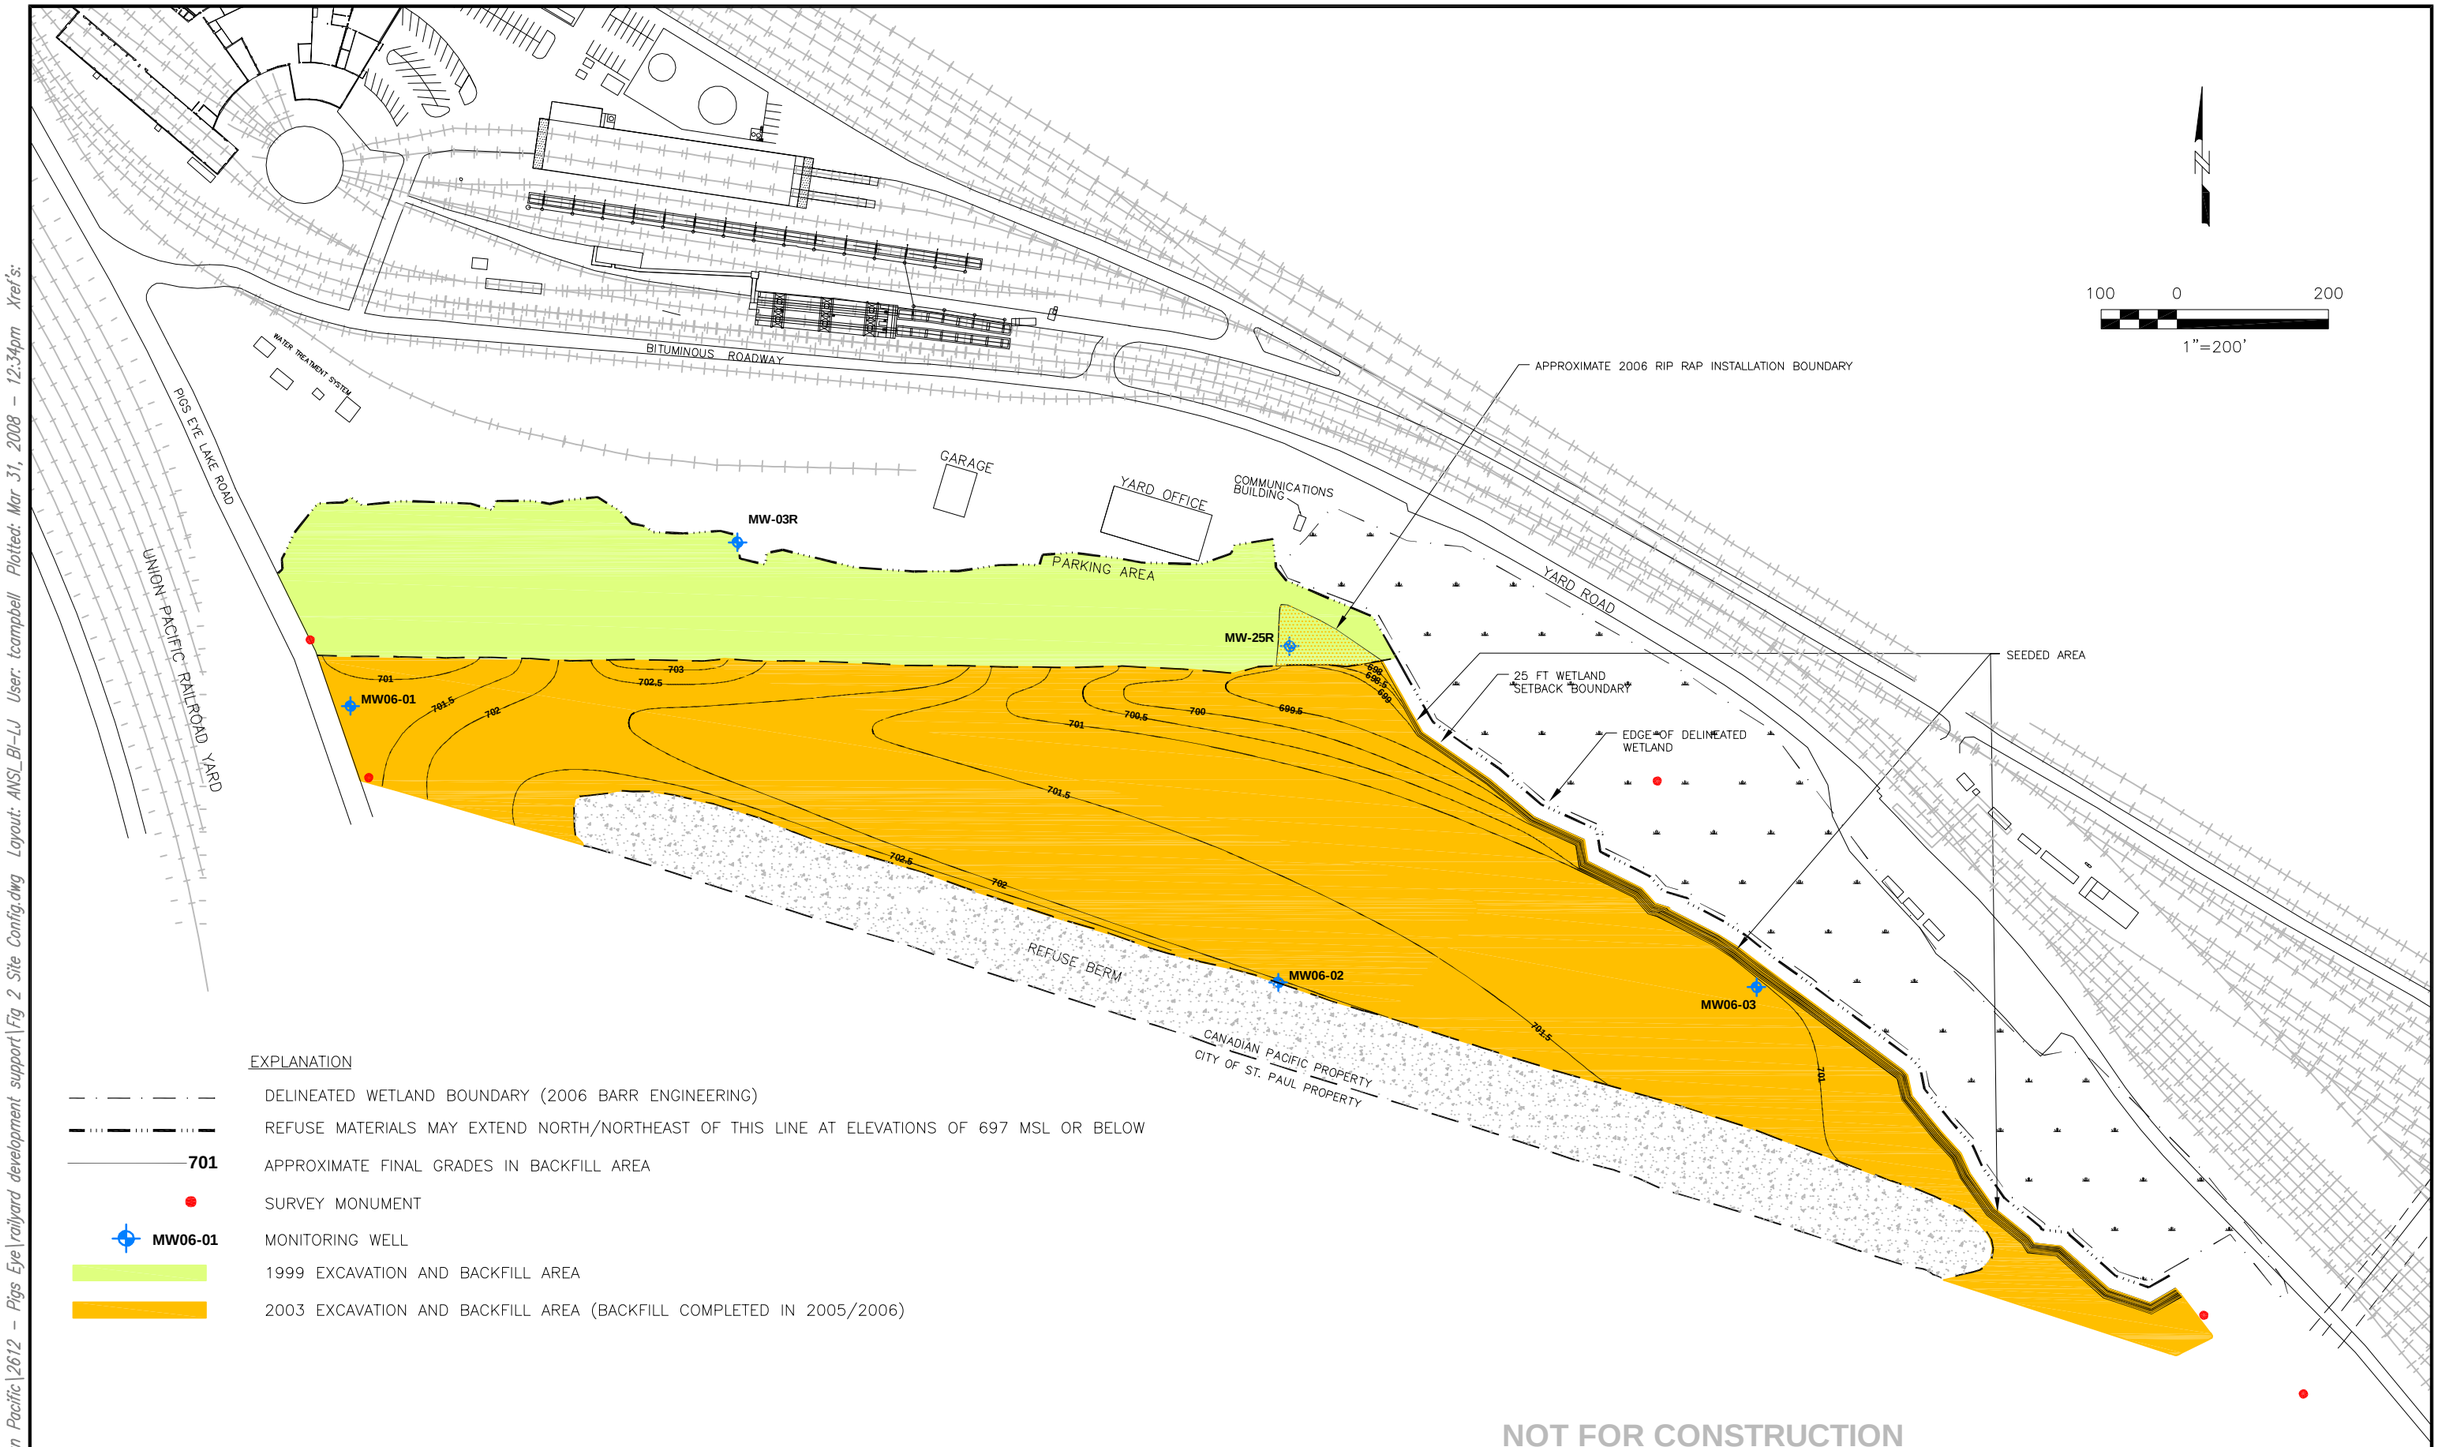

NOT FOR CONSTRUCTION

ENSR | AECOM

CANADIAN PACIFIC PIGS EYE DUMP SITE 12444-012-107			GENERALIZED SITE CONFIGURATION
DATE: 03/31/08	DRWN: T.C./STP		FIGURE 2

File: J:\0 Canadian Pacific\2612 - Pigs Eye\railyard development support\Fig 2 Site Config.dwg Layout: ANSI_B\-LJ User: tcampbell Plotted: Mar 31, 2008 - 12:34pm Xref's: