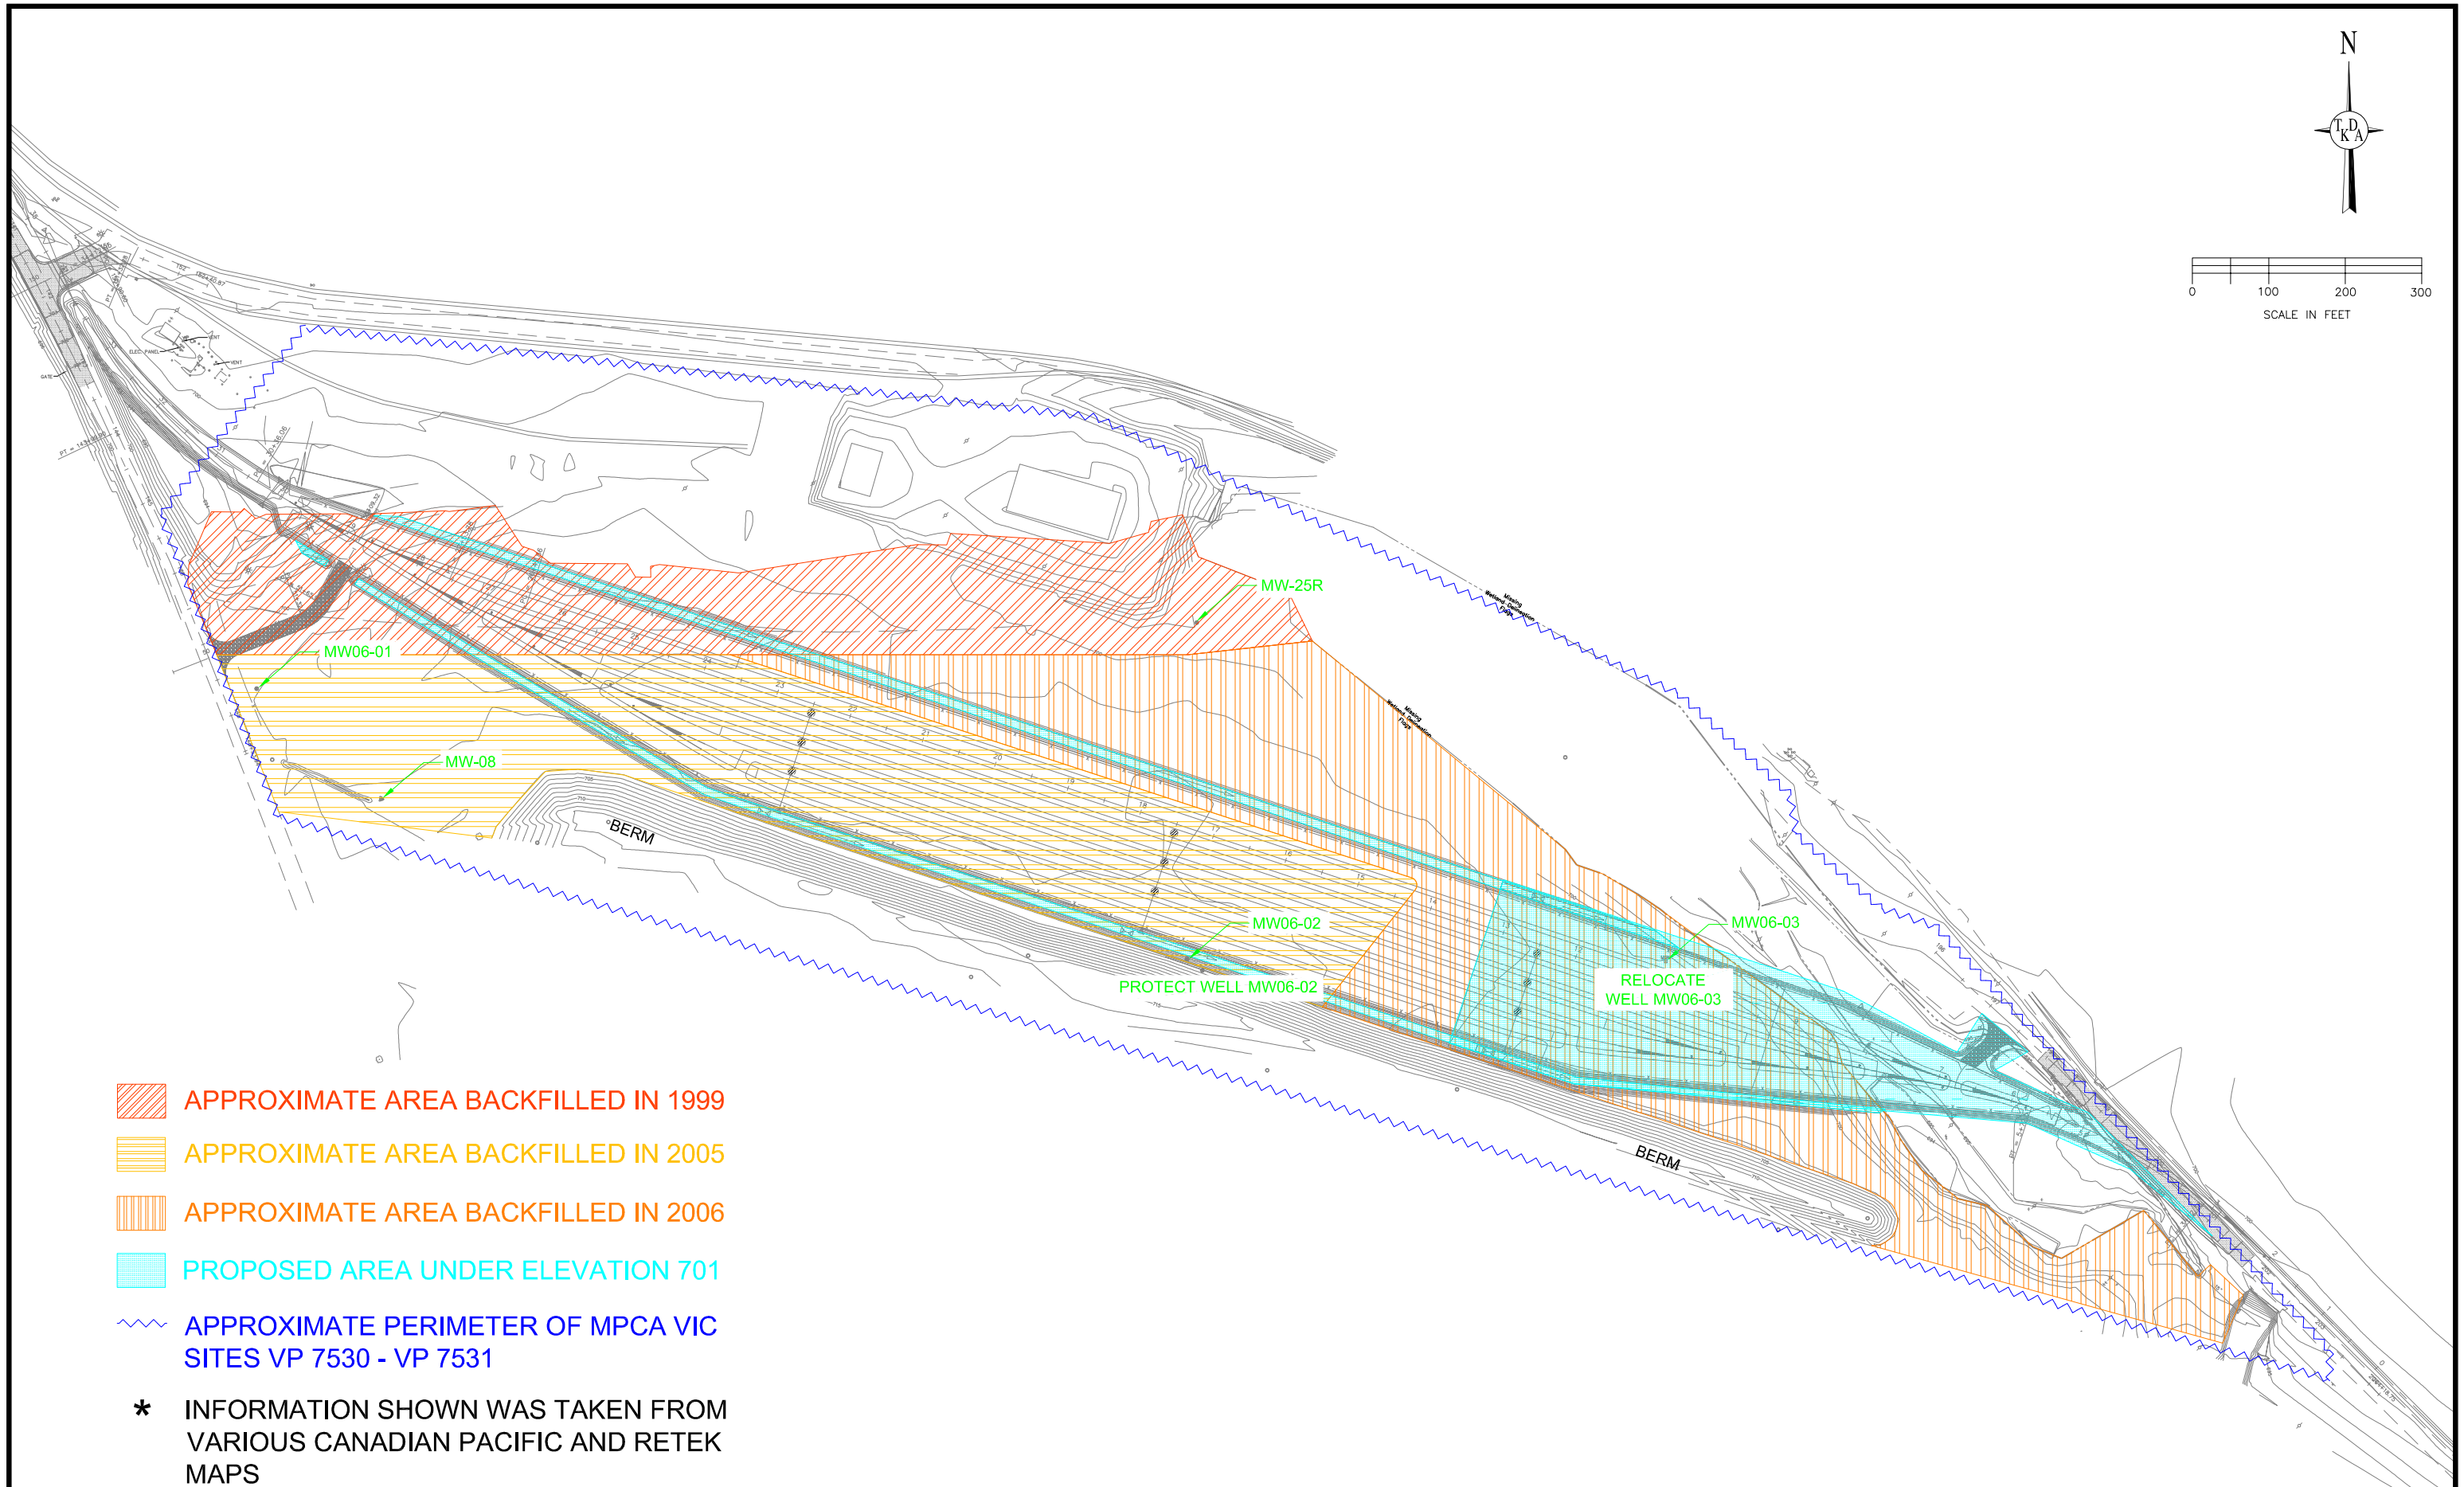

NO.	DATE	BY	DESCRIPTION OF REVISIONS

DESIGNED TRK DRAWN PJW
CHECKED JEH

I HEREBY CERTIFY THAT THIS PLAN WAS PREPARED BY ME OR UNDER MY DIRECT SUPERVISION AND THAT I AM A DULY LICENSED PROFESSIONAL ENGINEER UNDER THE LAWS OF THE STATE OF MINNESOTA

DATE _____ LIC. NO. _____

TKDA
ENGINEERS•ARCHITECTS•PLANNERS

MARATHON PETROLEUM
ST. PAUL PARK, MN

ST PAUL RAIL YARD
ENVIRONMENTAL EXHIBIT

SHEET NO. XX OF XX SHEETS

PROJECT NO. 13518.001

RECORD NO.

FIELD BOOK:
Plot Date: 04/08/2008
Drawing name: K:\g-m\MarathonAsh\13518001\Rail\bases\LDD_Marathon-CP\dwg\environmental-CP.dwg
Xrefs: trackbase