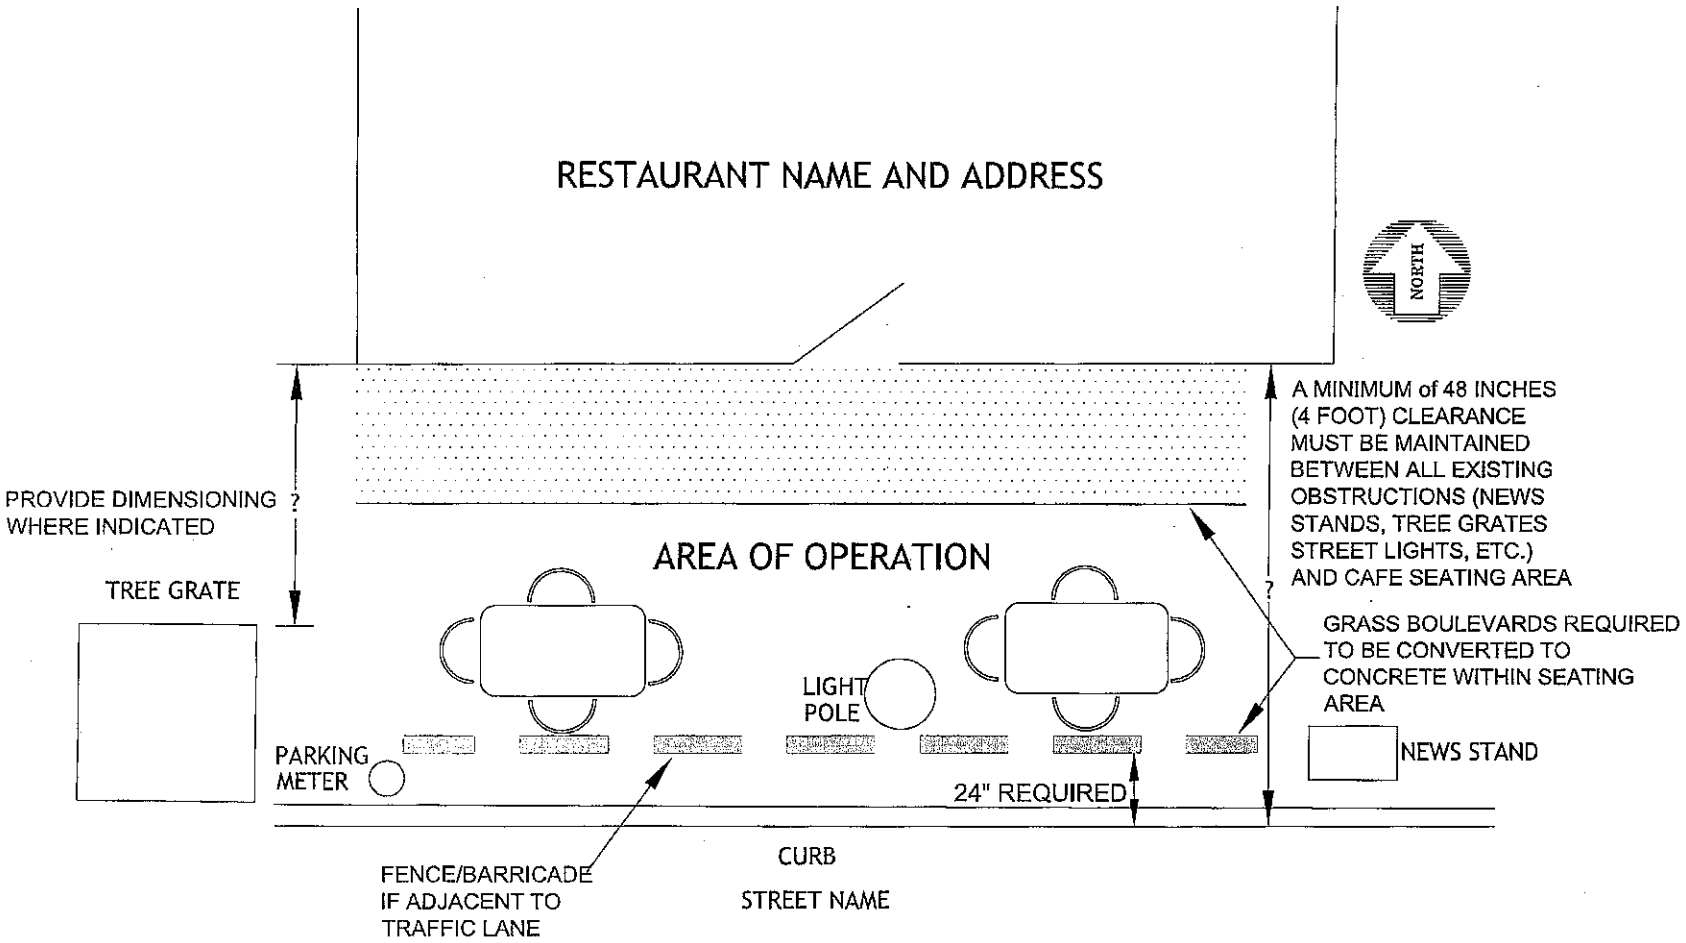

City of St. Paul
EXAMPLE OF SIDEWALK CAFE DRAWING
Seating Adjacent to Curb

ALL SUBMITTED DRAWINGS MUST BE TO SCALE

SCALE:1"=5'

SAINT PAUL

CITY OF SAINT PAUL DEPARTMENT OF PUBLIC WORKS

DRAWN BY: REA
DATE: 07/13/17

Z:\row\Sidewalk Cafe\Diagrams\Sidewalk Cafe Template 021711.dwg, 7/13/2017 3:40:52 PM, doinac