CAPITAL CITY BIKEWAY
WABASHA EXTENSION
(W 7TH ST TO JOHN IRELAND BLVD)

PRELIMINARY CONCEPT DESIGN - OPTION 2
WEST SIDE BRIDGE CROSSING
SAINT PAUL, MINNESOTA
7/22/2015

LEGEND

- BITUMINOUS ROADWAY
- CONCRETE ROADWAY
- BIKEWAY
- CONCRETE WALK
- DRIVEWAY
- BOULEVARD / LANDSCAPING
- BARRIER WALL
- CURB & GUTTER
- TREE
- TRANSIT STOP

SAINT PAUL MINNESOTA

Stantec

CONCEPTS ARE CONCEPTUAL ONLY AND SUBJECT TO CHANGE.

EXISTING LANDSCAPING AND GRAVEL STREET TREES ARE ILLUSTRATED AS PROVIDED FOR CONCEPTUAL REPRESENTATION ONLY. ACTUAL LOCATIONS OF EXISTING TREES AND LANDSCAPING MAY VARY FROM REPRESENTATION. ALL TREES TO BE PRESERVED WITH TREE PROTECTION MEASURES TO BE PER CITY STANDARDS.

ADDITIONS FROM AND NOT BEYOND REGIONAL PROPOSED CONSOLIDATED PARKING FACILITY PROVIDED BY SEE ABOVE TO CONTINUE PARKING.

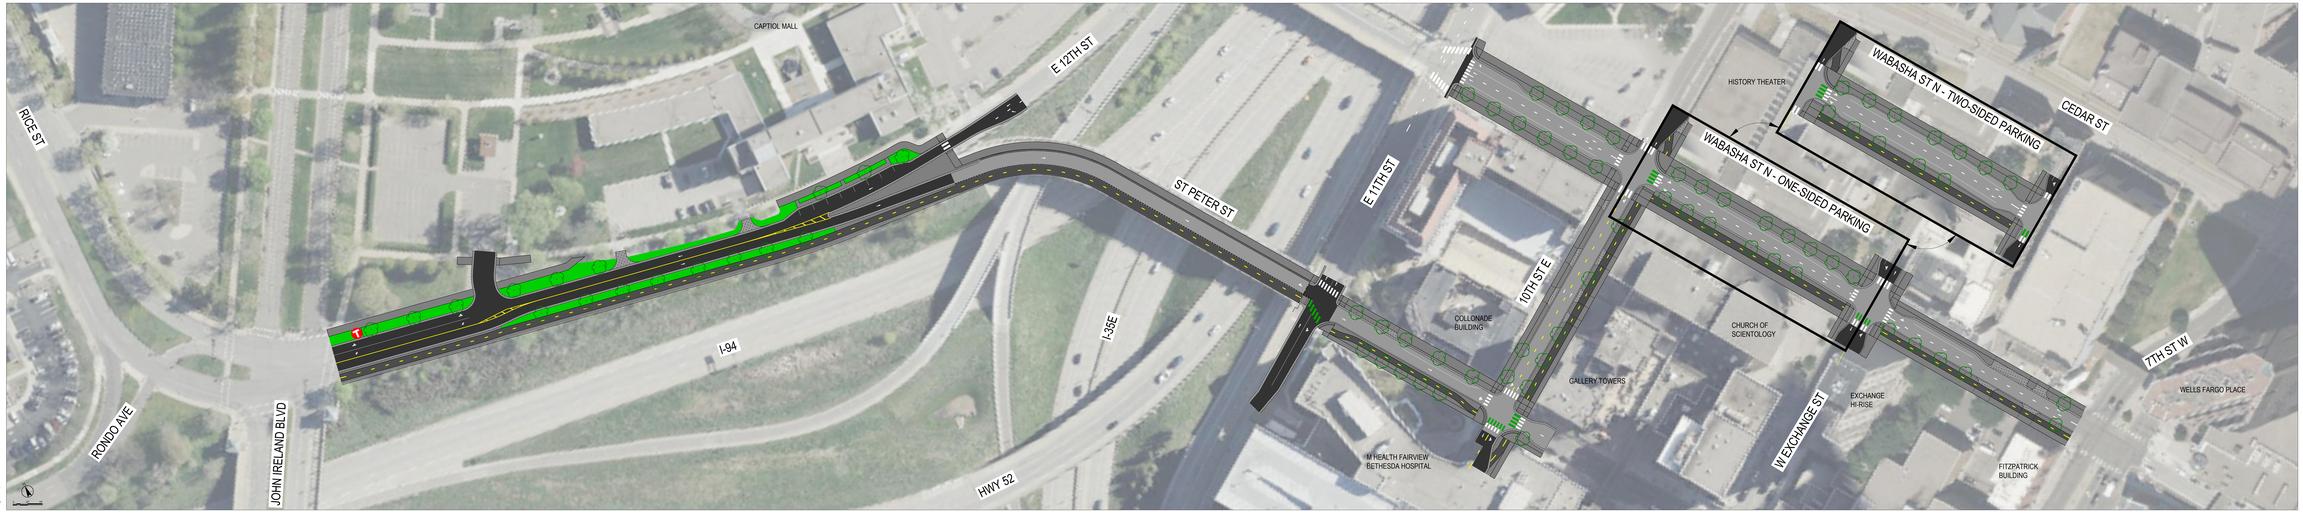

THIS DRAWING IS THE PROPERTY OF STANTEC CONSULTING GROUP INC. AND MAY NOT BE REPRODUCED OR USED WITHOUT THEIR WRITTEN CONSENT.