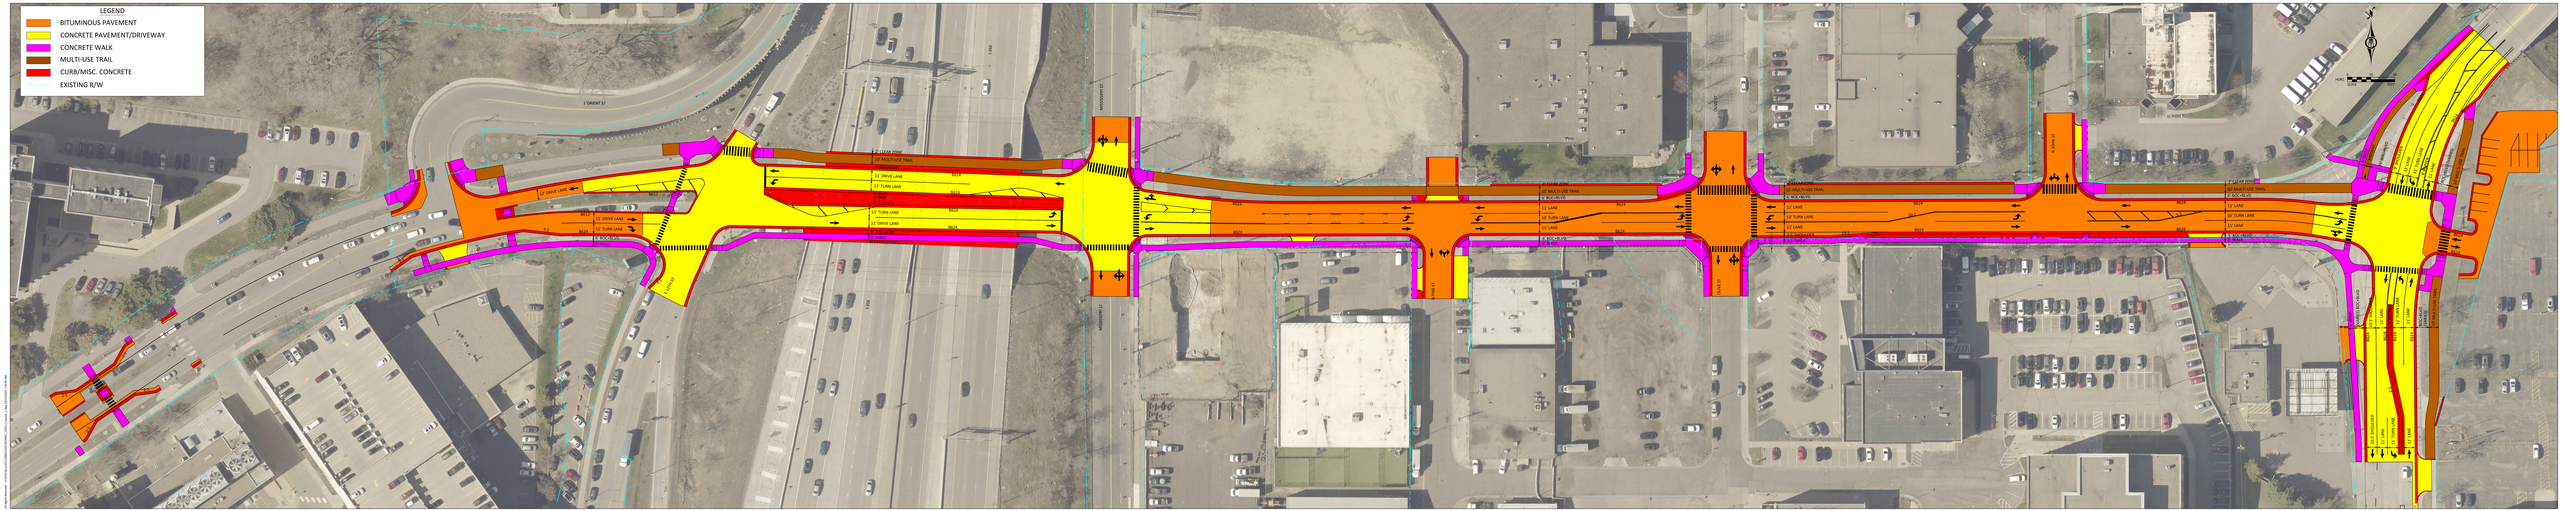
LEGEND
BITUMINOUS PAVEMENT
CONCRETE PAVEMENT/DRIVEWAY
CONCRETE WALK
MULTI-USE TRAIL
CURB/MISC. CONCRETE
EXISTING R/W
ORIENT ST
LORENTZ
KENNEDY ST
JACKSON ST
WALL ST
ROBERT ST
WABASHA ST
SMITH AVE
ROBERT ST
SIBLEY ST
CHESTNUT ST
12' DRIVE LANE
12' TURN LANE
8' BOULEVARD
8' WALK
8' CONCRETE WALK
10' MULTI-USE TRAIL
12' DRIVE LANE
12' TURN LANE
12' DRIVE LANE
8' BOULEVARD
8' CONCRETE WALK
8' CONCRETE WALK
10' MULTI-USE TRAIL
8' BOULEVARD
12' LANE
12' TURN LANE
12' LANE
8' BOULEVARD
8' CONCRETE WALK
8' CONCRETE WALK
10' MULTI-USE TRAIL
8' BOULEVARD
12' LANE
12' TURN LANE
12' LANE
8' BOULEVARD
8' CONCRETE WALK
8' CONCRETE WALK
10' MULTI-USE TRAIL
8' BOULEVARD
12' LANE
12' TURN LANE
12' LANE
8' BOULEVARD
8' CONCRETE WALK
8' CONCRETE WALK
8' CONCRETE WALK
10' MULTI-USE TRAIL
8' BOULEVARD
12' LANE
12' TURN LANE
12' LANE
8' BOULEVARD
8' CONCRETE WALK
8' CONCRETE WALK
8' CONCRETE WALK