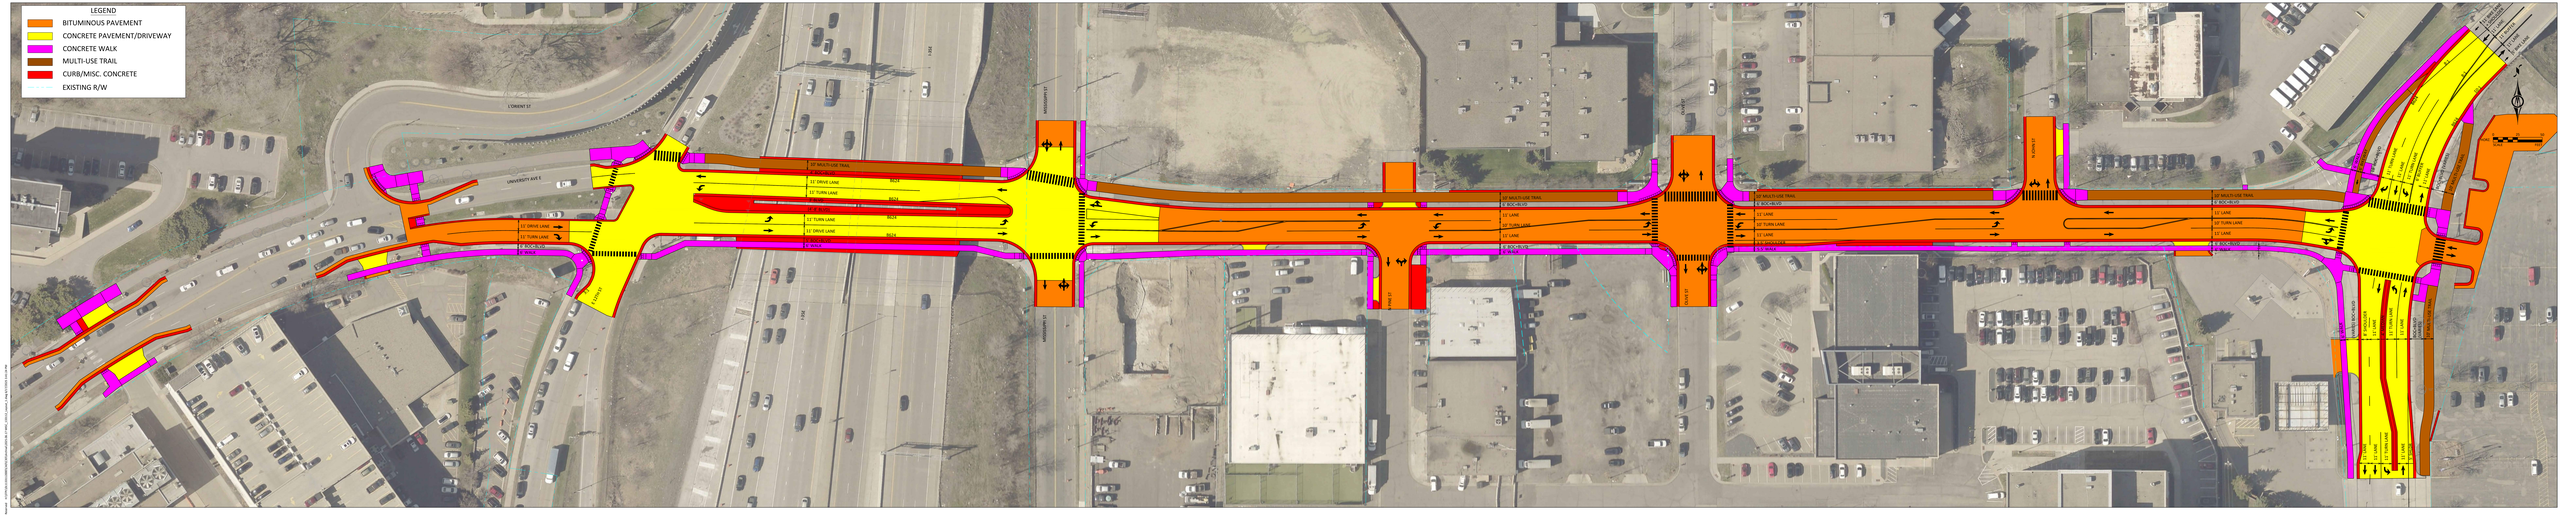
LEGEND
BITUMINOUS PAVEMENT
CONCRETE PAVEMENT/DRIVEWAY
CONCRETE WALK
MULTI-USE TRAIL
CURB/MISC. CONCRETE
EXISTING R/W
L'ORIENT ST
UNIVERSITY AVE E
LAFAYETTE PL
MISSISSIPPI RIVER
PINE ST
OAK ST
N LORIN ST
10' MULTI-USE TRAIL
6' BOC/CURB
12' DRIVE LANE
12' TURN LANE
12' LANE
6' WALK
12' LANE
12' TURN LANE
12' LANE
6' BOC/CURB
6' WALK
10' MULTI-USE TRAIL
6' BOC/CURB
12' LANE
12' TURN LANE
12' LANE
6' BOC/CURB
6' WALK
10' MULTI-USE TRAIL
6' BOC/CURB
12' LANE
12' TURN LANE
12' LANE
6' BOC/CURB
6' WALK
10' MULTI-USE TRAIL
6' BOC/CURB
12' LANE
12' TURN LANE
12' LANE
6' BOC/CURB
6' WALK