6/30/2017 3:43 PM

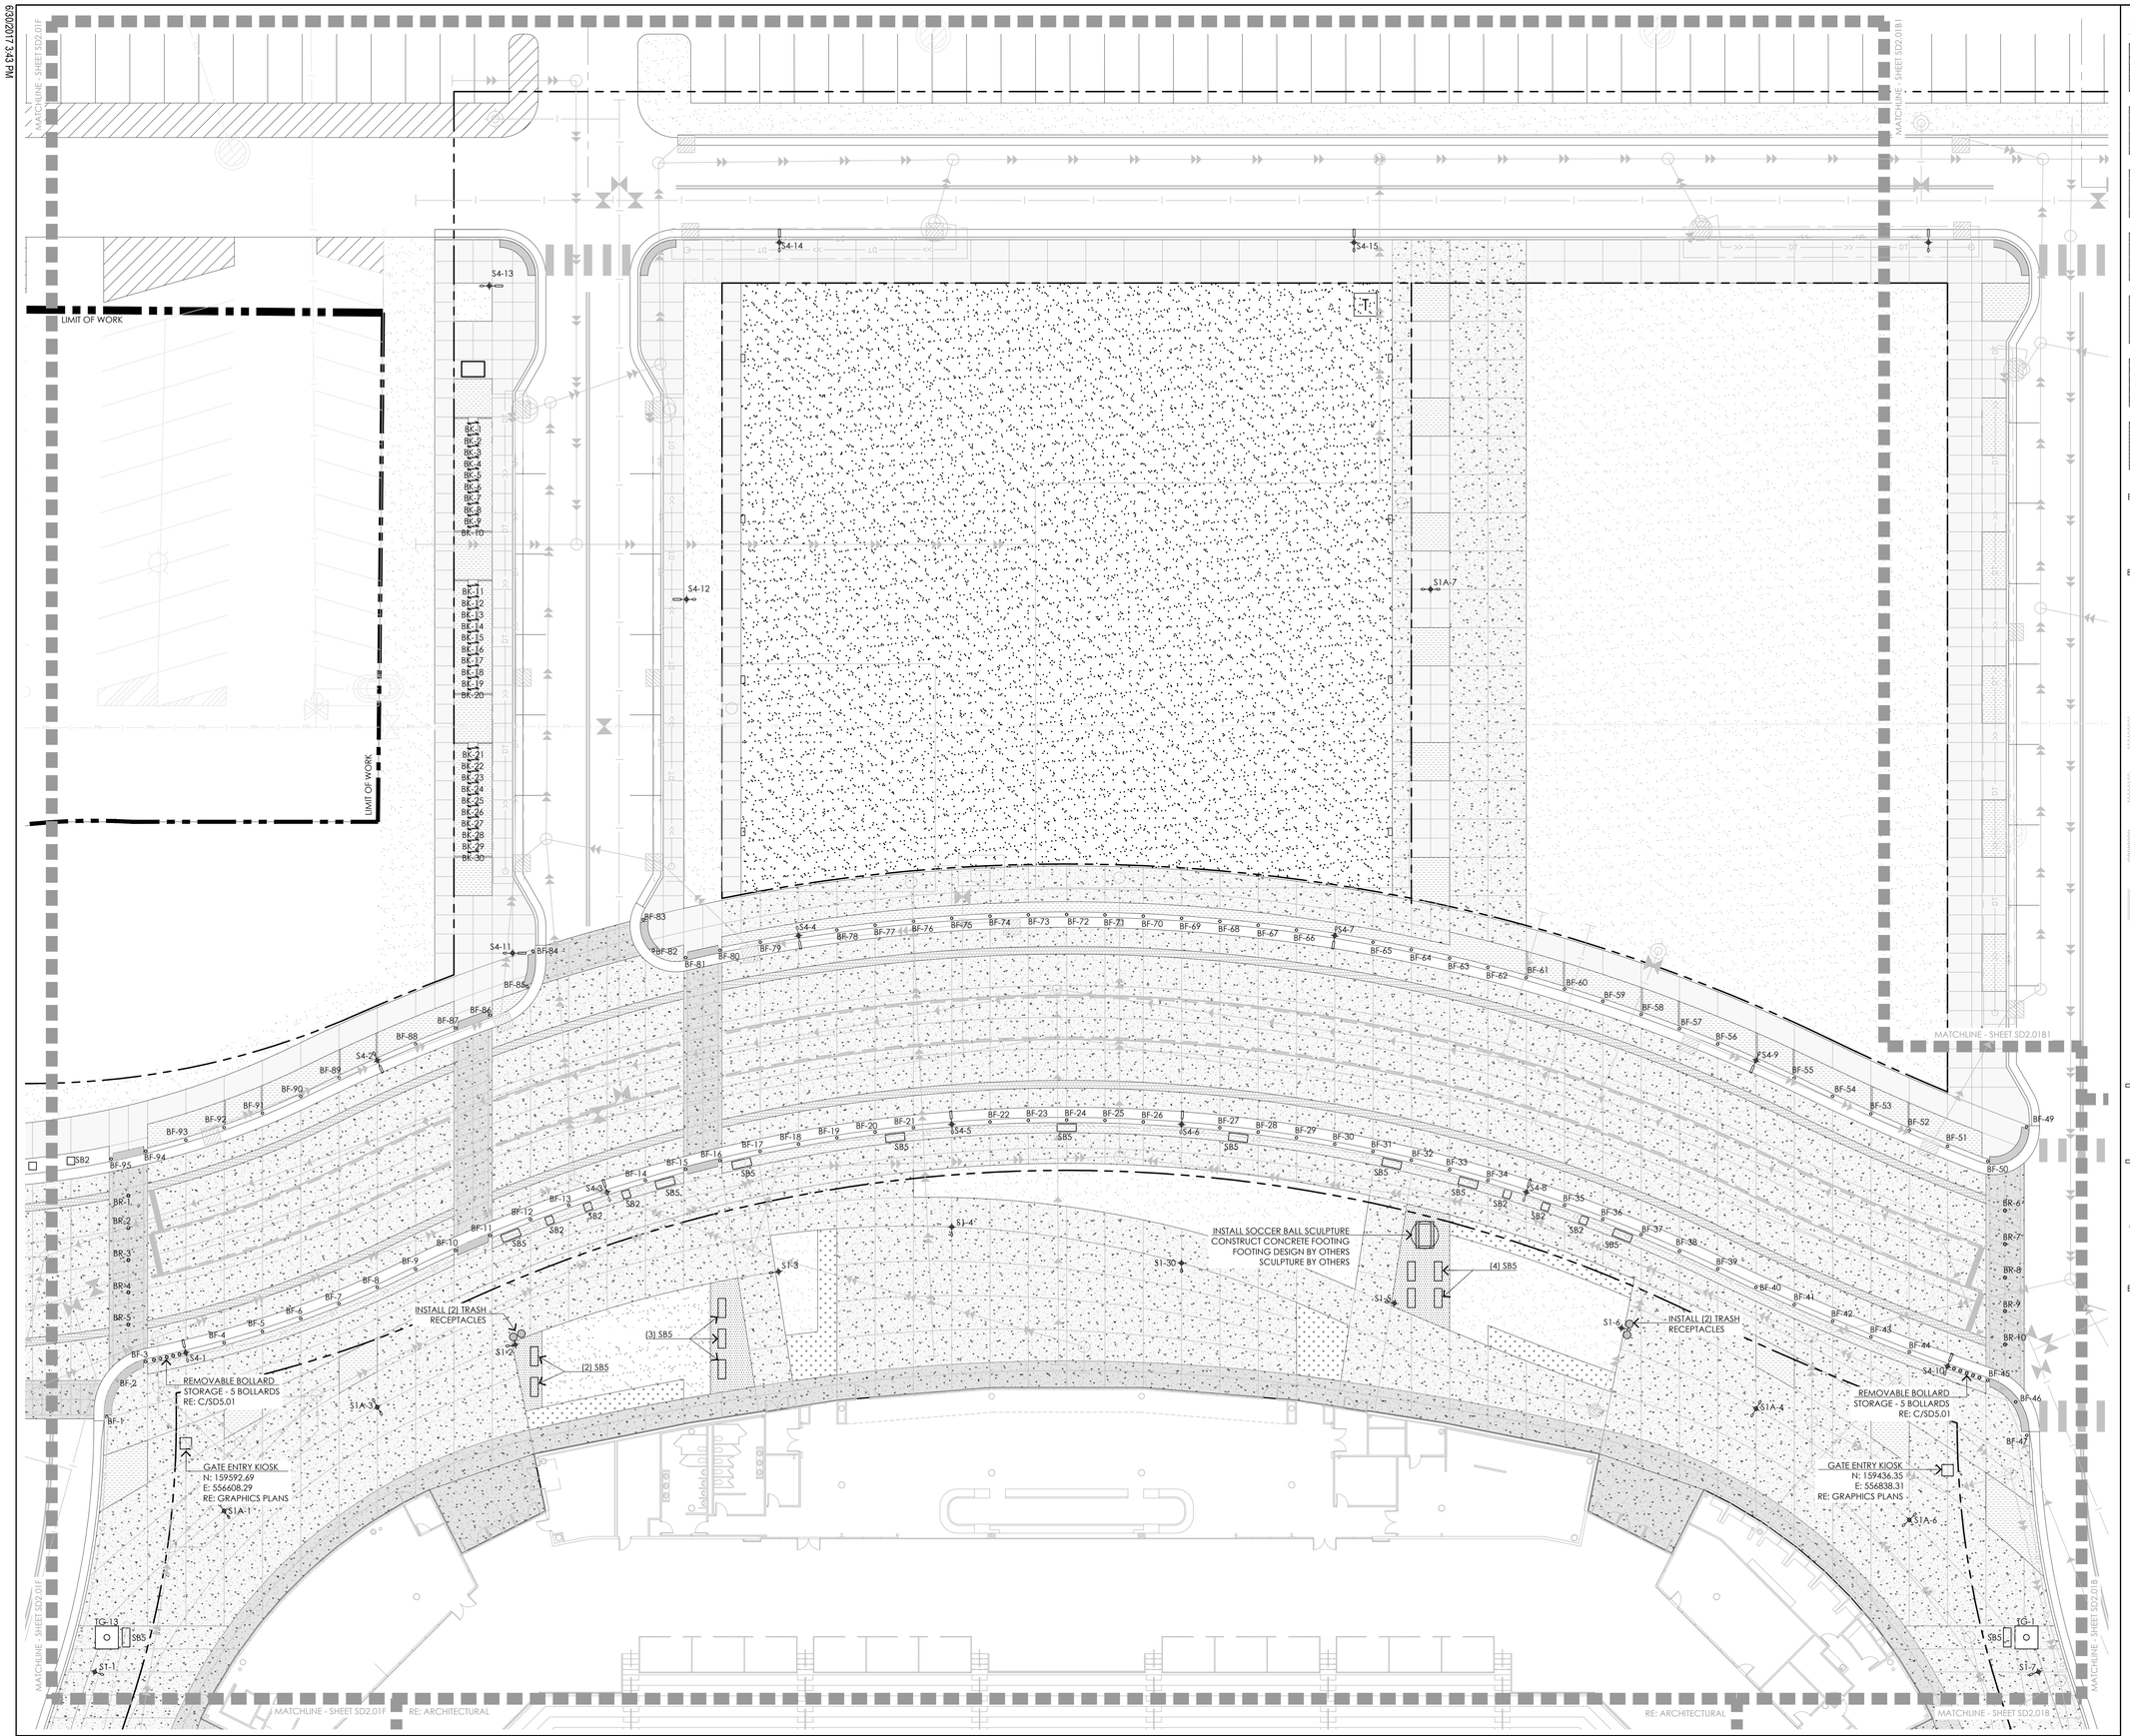

A AREA A SITE FURNISHINGS LAYOUT PLAN
1/16" = 1'-0"

LEGEND

- LANDSCAPE AREA
- CONCRETE PAVEMENT
- INTEGRALLY COLORED CONCRETE PAVEMENT
- HEAVY DUTY CONCRETE PAVEMENT
- POROUS PAVE
- CONCRETE UNIT PAVERS
- CRUSHED LIMESTONE FINES

BF-# FIXED DECORATIVE BOLLARD - RE: SPECS INSTALL PER MANUF. SPECIFICATIONS # = BOLLARD ID FOR PLACEMENT - RE: SD2.00

BR-# REMOVABLE DECORATIVE BOLLARD - RE: SPECS INSTALL PER MANUF. SPECIFICATIONS # = BOLLARD ID FOR PLACEMENT - RE: SD2.00

TG-# 6' X 6' CAST ALUMINUM TREE GRATE - RE: SPECS INSTALL PER MANUF. SPECIFICATIONS # = TREE GRATE ID FOR PLACEMENT - RE: SD2.00

SB2 2' W. x 2' H. X 2' D. LIMESTONE BLOCK PLACED WITHIN POROUS PAVE RE:

SB5 5' W. x 2' H. X 2' D. LIMESTONE BLOCK PLACED WITHIN POROUS PAVE RE:

SB5 5' W. x 2' H. X 2' D. LIMESTONE BLOCK PLACED WITHIN CRUSHED LIMESTONE FINES RE:

SB5 5' W. x 20" H. X 2' D. LIMESTONE BLOCK PLACED WITHIN ON CONCRETE RE:

S1-# PEDESTRIAN LIGHT POLE SINGLE LUMINAIRE RE: LIGHTING PLAN # = POLE ID FOR PLACEMENT - RE: SD2.00

S1A-# PEDESTRIAN LIGHT POLE DOUBLE LUMINAIRE RE: LIGHTING PLAN # = POLE ID FOR PLACEMENT - RE: SD2.00

S4-# STREET LIGHTING/PEDESTRIAN LIGHT POLE COMBO RE: LIGHTING PLAN # = POLE ID FOR PLACEMENT - RE: SD2.00

S3-# STREET LIGHTING SINGLE LUMINAIRE RE: LIGHTING PLAN # = POLE ID FOR PLACEMENT - RE: SD2.00

S3A-# STREET LIGHTING DOUBLE LUMINAIRE RE: LIGHTING PLAN # = POLE ID FOR PLACEMENT - RE: SD2.00

BK-# BIKE RACK - RE: SPECS INSTALL PER MANUF. SPECIFICATIONS # = BIKE RACK ID FOR PLACEMENT - RE: SD2.00

TRUE NORTH

0 2 4 8 16 32

SCALE: 1/16" = 1'-0"

POPULOUS

POPULOUS
Architecture, Planning, Interiors, Programming
4800 Main Street, Suite 300
Kansas City, Missouri 64112
816-221-1500

STRUCTURAL ENGINEER
WALTER P. MOORE
920 MAIN STREET, TENTH FLOOR
KANSAS CITY, MO 64105
816-701-2100

MEP/FP ENGINEER
ME ENGINEERS
14143 DENVER WEST PKWY, SUITE 300
GOLDEN, COLORADO 80401
303-421-6655

AUDIO/VISUAL
WJHW, INC.
4801 SPRING VALLEY RD, STE #113
DALLAS, TX 75244
972-590-7530

CIVIL ENGINEER
LOUCKS, INC.
7200 HEMLOCK LANE, SUITE 300
MAPLE GROVE, MN 55369
763-424-5505

LIFE SAFETY
HOWE ENGINEERS, INC.
101 LONGWATER CIRCLE, SUITE 203
NORWELL, MA 02061
781-878-3500

FOOD SERVICE
SSD CONSULTANTS, INC.
13 WINDING BRANCH RD
HAWTHORN WOODS, IL 60047
224-717-1555

ARCHITECTS
I hereby certify that this plan, specification, or report was prepared by me or under my direct supervision and that I am a duly Licensed Architect under the laws of the State of Minnesota.

Print Name: Bruce Mueller
Signature:
Date: 6-30-17 License #: 45717

MINNESOTA MLS STADIUM
SAINT PAUL, MINNESOTA

BID PACKAGE #4 - CONSTRUCTION DOCUMENTS

JUNE 30, 2017

REVISIONS

NO.	DATE	DESCRIPTION

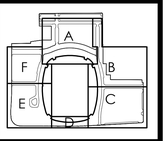

PROJECT NO. 15.4157
ISSUED BY: POPULOUS
ISSUED DATE: 06/30/17

SHEET TITLE:
AREA A SITE FURNISHINGS LAYOUT PLAN

DISCIPLINE - CATEGORY - SUB CATEGORY - SHEET
SD2.01A

Copyright POPULOUS