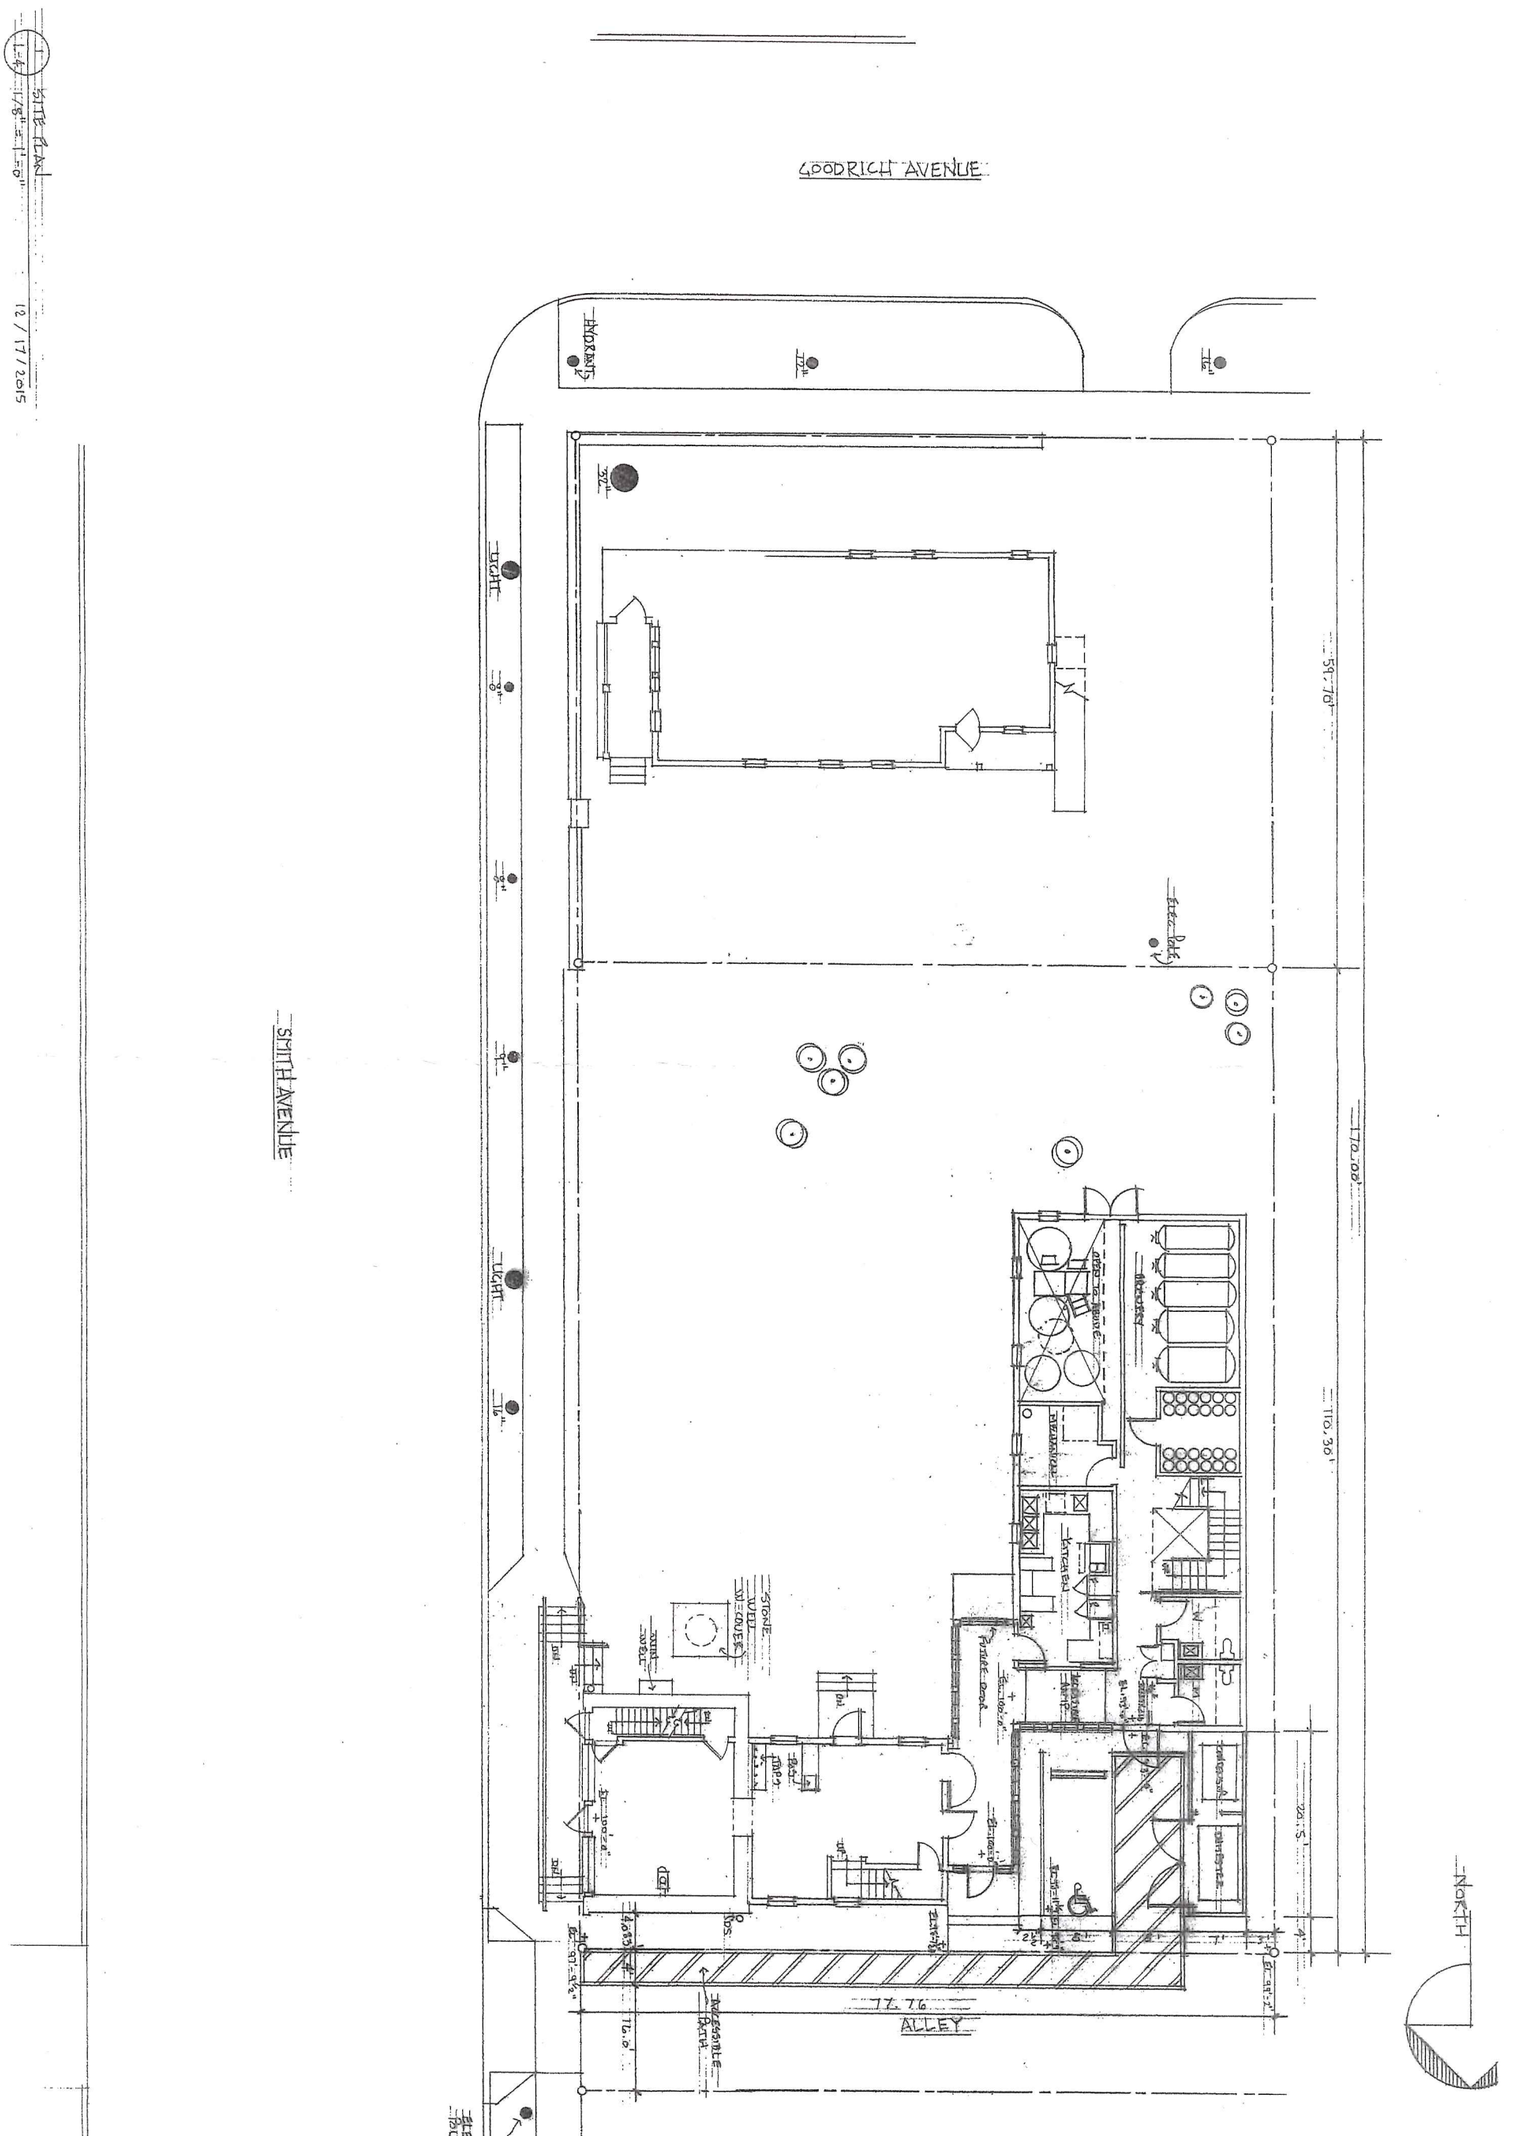

1 SITE PLAN
1/8" = 1'-0"

12/17/2015

SITE PLAN

1/5/2016

COMM NO • DRAWN • CHECKED DATE • REVISIONS

DRAWING NO. 1.4

FICHS - WALDMAN BUILDING, 445 SMITH AVE

TOM AND ANN SCHROEDER - 194 HIGBOAL STREET - SAINT PAUL, MINNESOTA 55102

YUST ARCHITECTURAL SERVICES
476 West 7th Street ■ Saint Paul, MN 55102 ■ (651) 225-9601

BREWERY

OPEN TO ABOVE

MECHANICAL

KITCHEN

ACCESSIBLE RAMP

CONTAINERS

DUMPSTER

EL. 99'-2"

EL. 93'-0"

EL. 93'-3"

EL. 97'-11¼"

EL. 98'-9"

EL. 100'-0"

FUTURE DOOR

EL. 100'-0"

EL. 98'-7½"

ALLEY

DN

DN

DN

DN

DN

DS

STONE WELL W/ COVER

AWIN WELL

ACCESSIBLE PATH

4.083'

4'

16.0'

EL. 100'-0"

EL. 97'-9½"

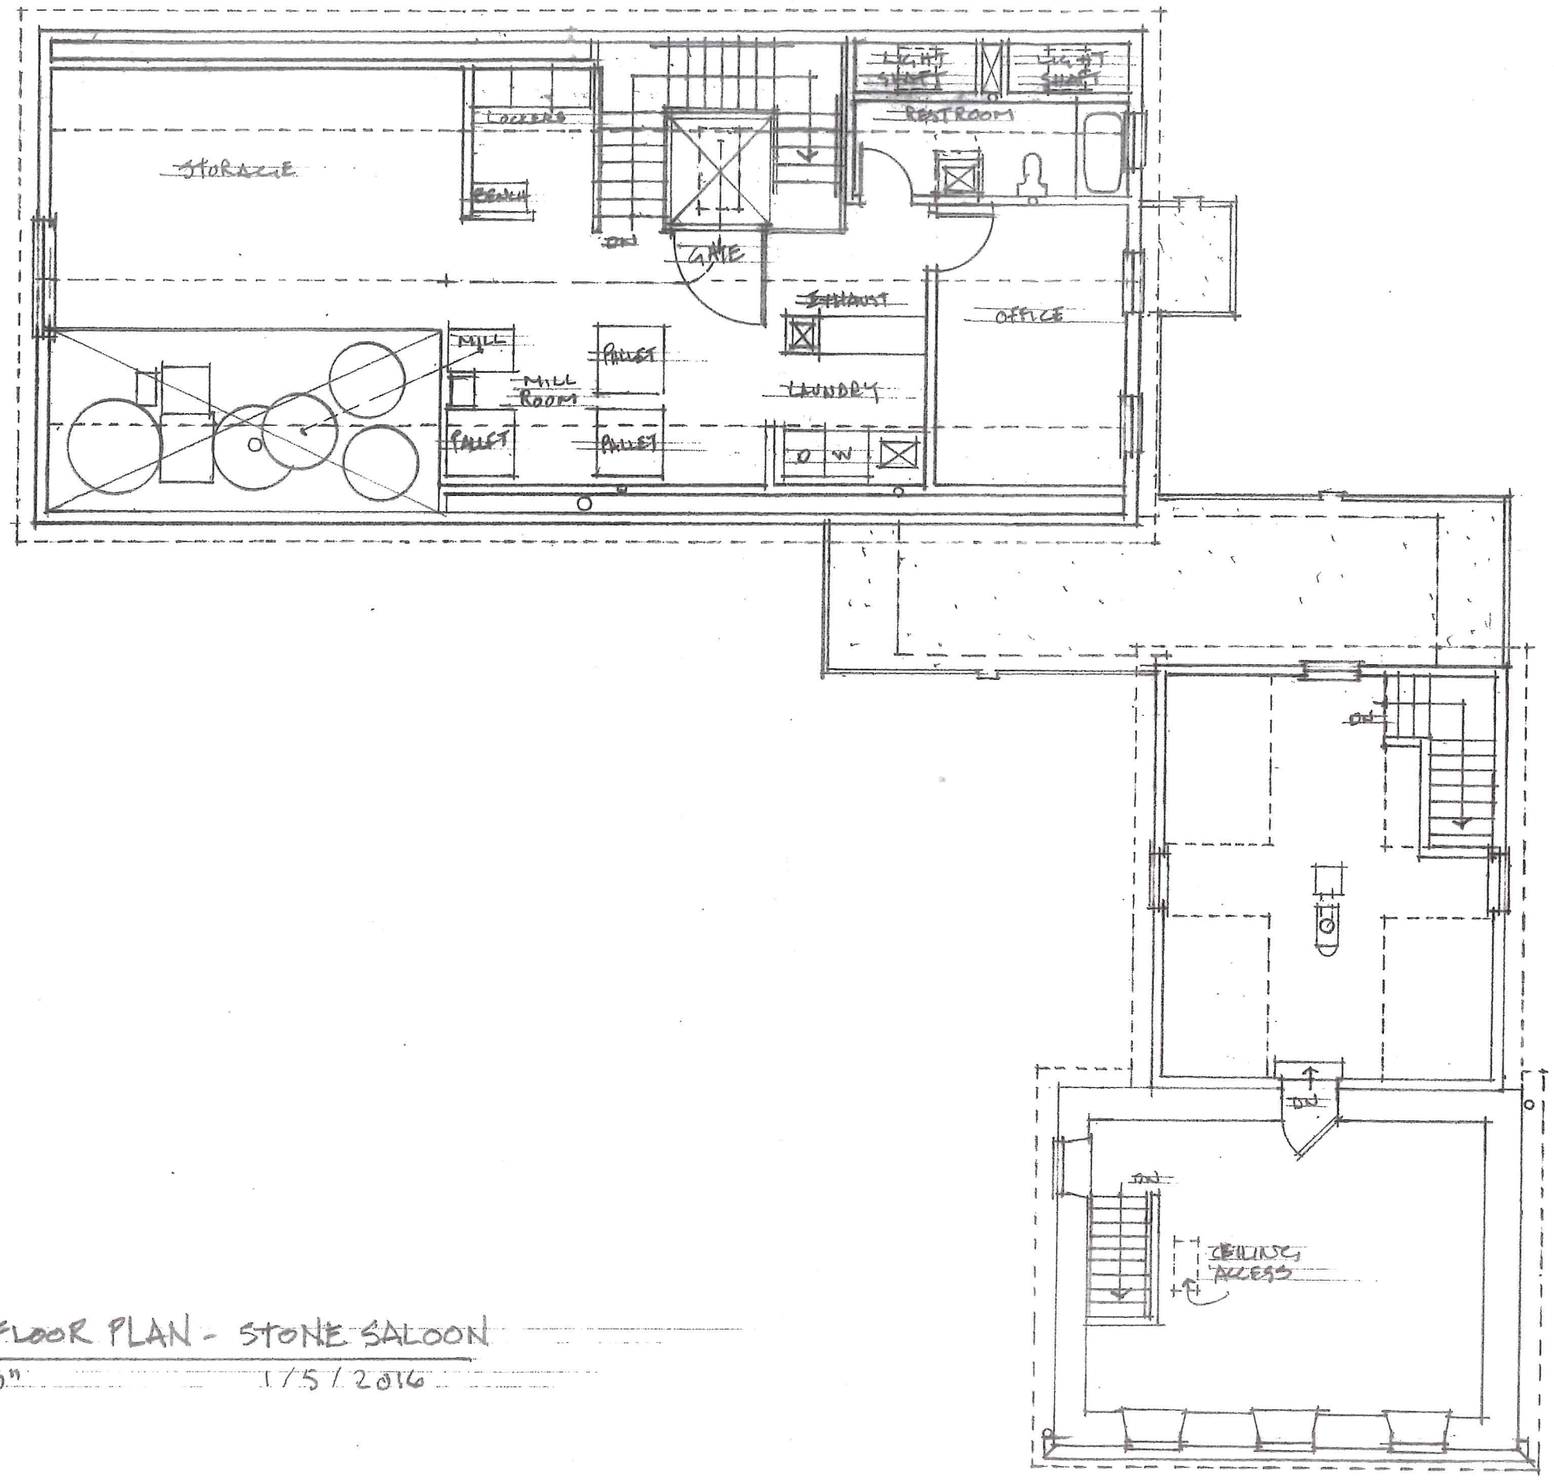

1 / A-1 SECOND FLOOR PLAN - STONE SALOON

1/8" = 1'-0" 1/5/2016

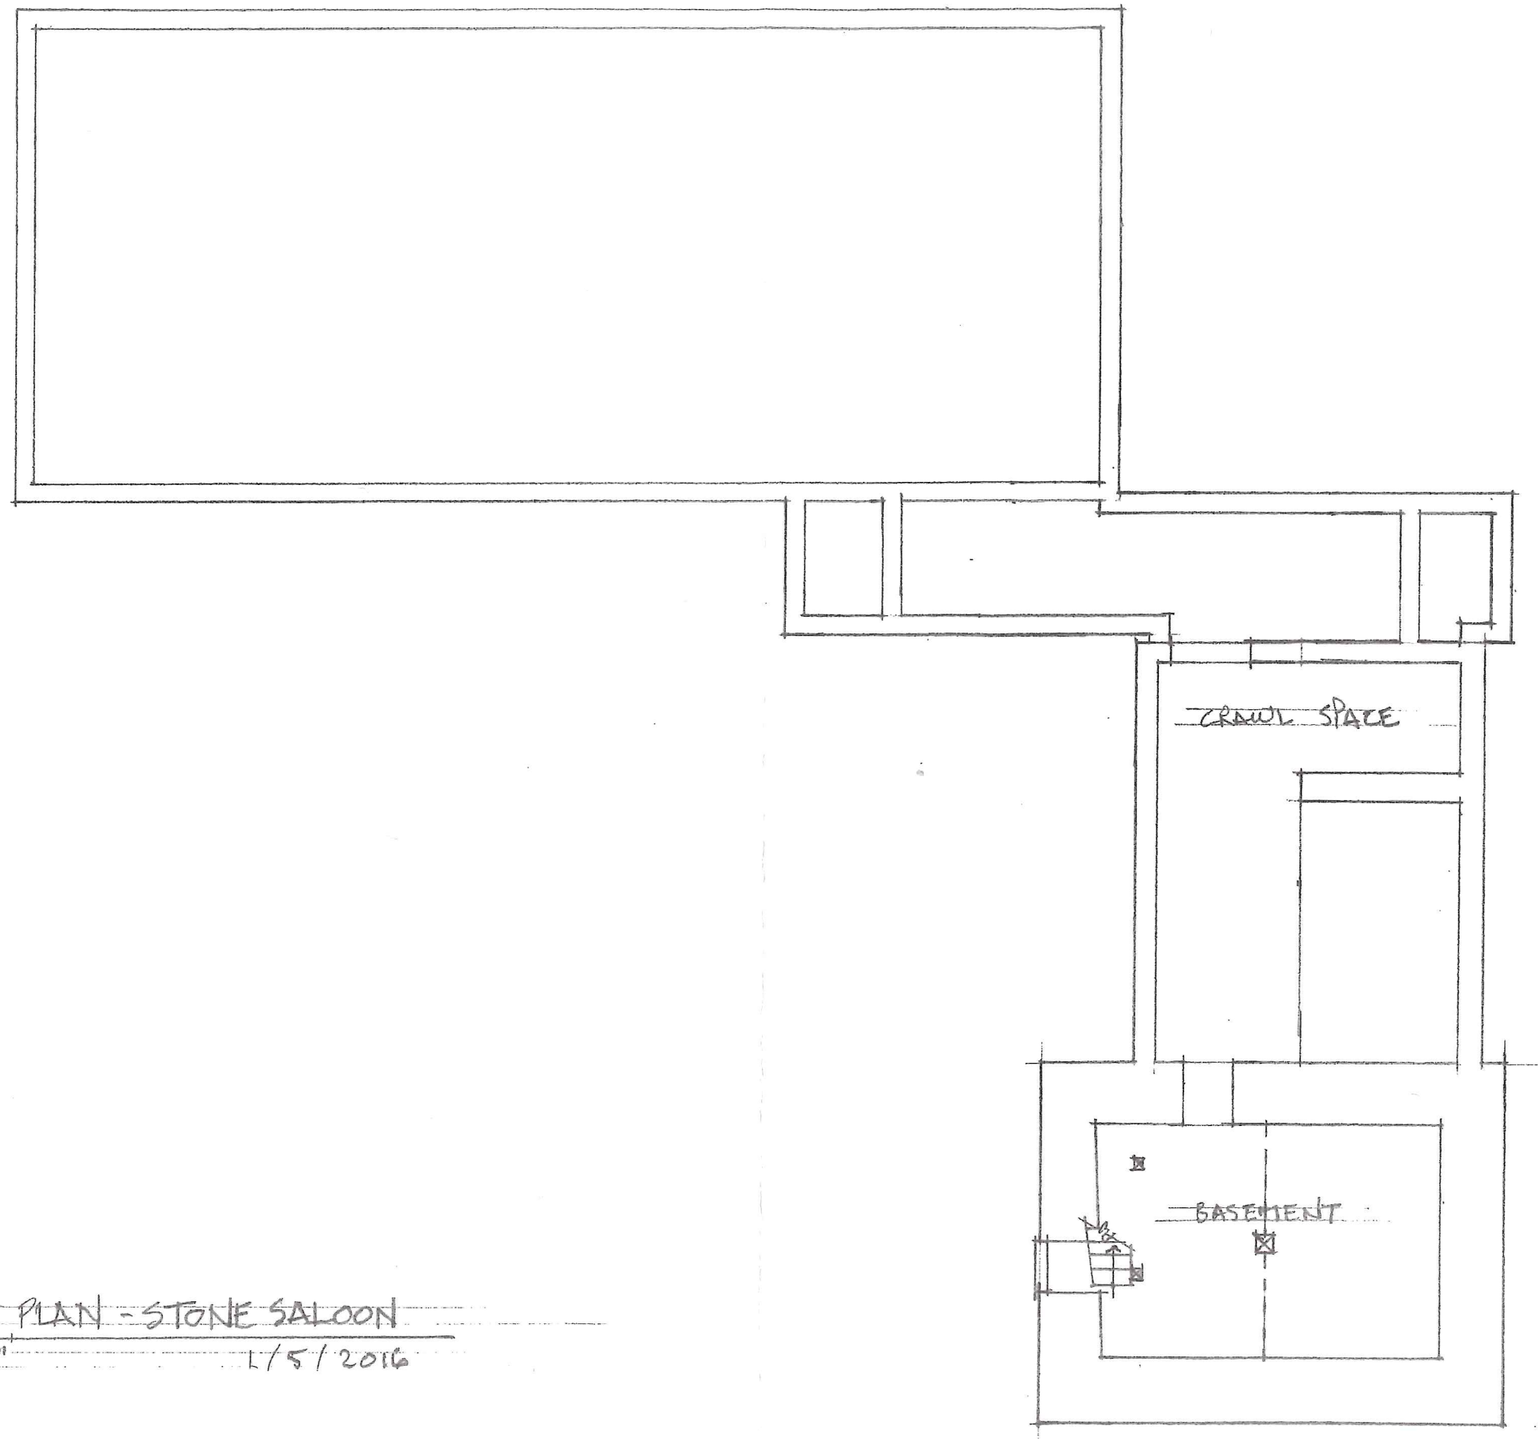

1
A-9

BASEMENT PLAN - STONE SALOON

1/8" = 1'-0"

1/5/2016

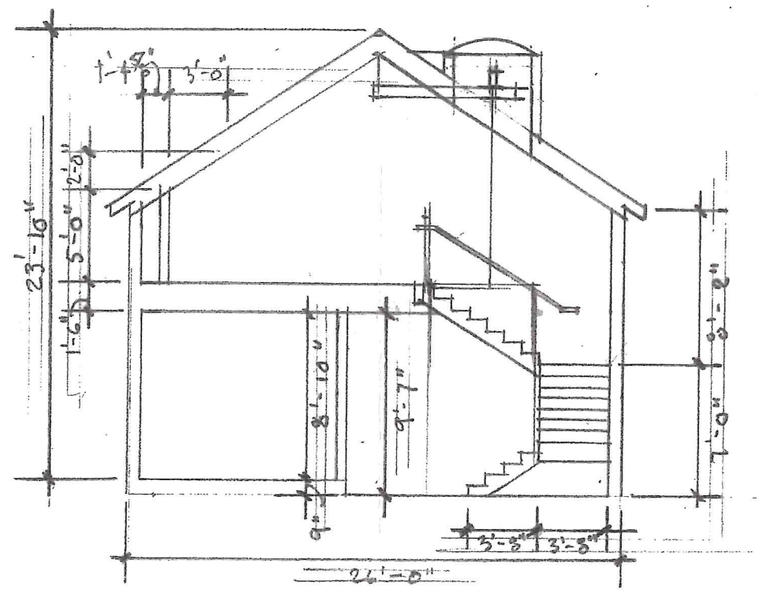

1 / A-10 SECTION - STONE SALOON

1/8" = 1'-0" 1/5/2016

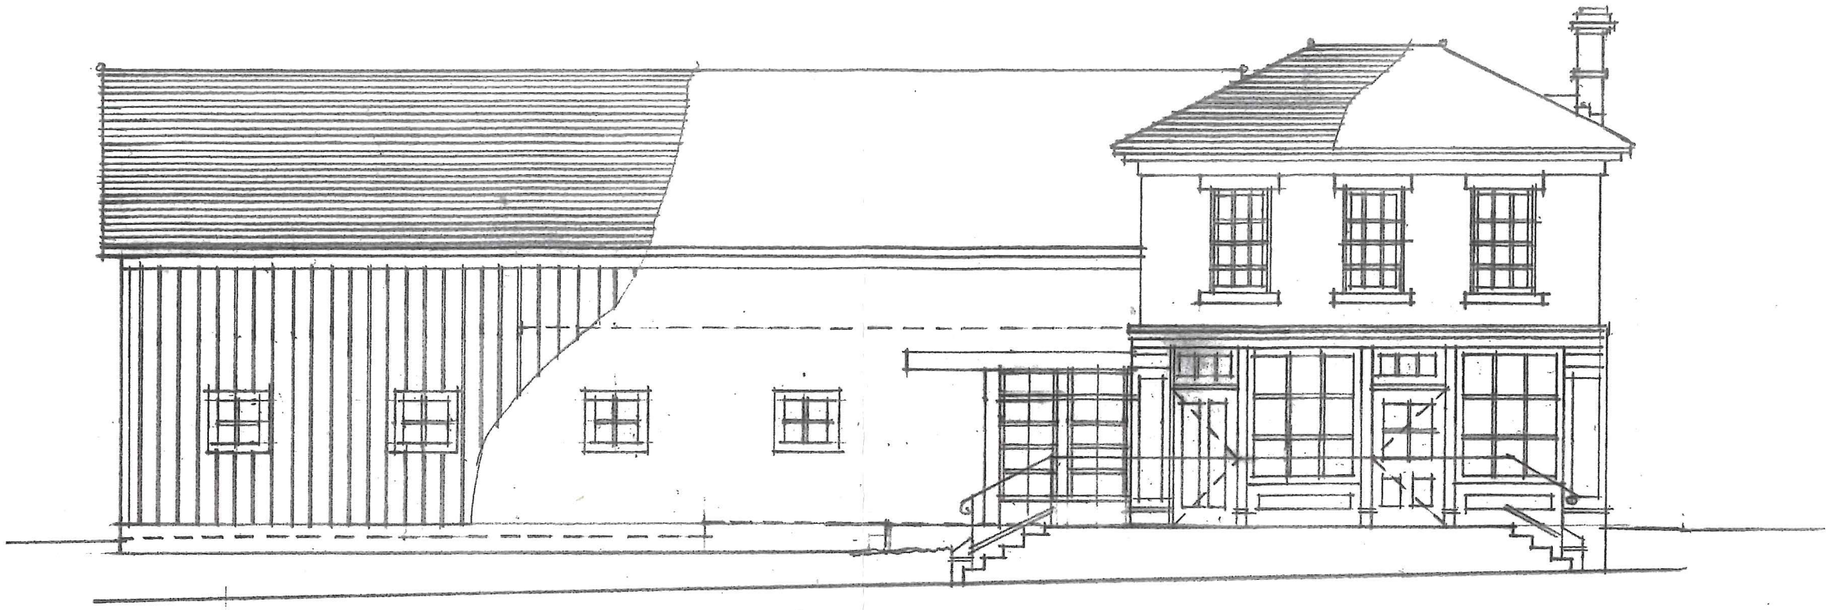

1 / A-11 — EAST ELEVATION - STONE SALOON

1/8" = 1'-0" 1/5/2016

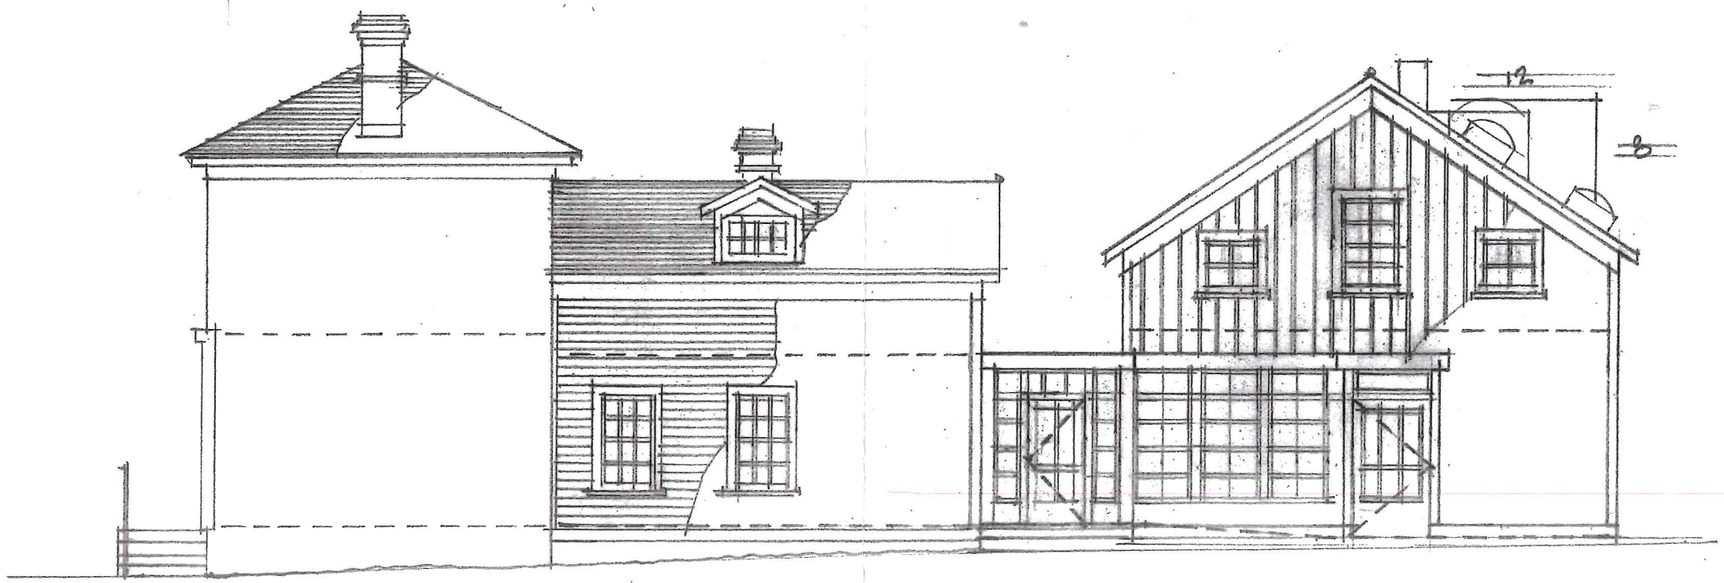

2 / A-11 — NORTH ELEVATION - STONE SALOON

1/8" = 1'-0" 1/5/2016

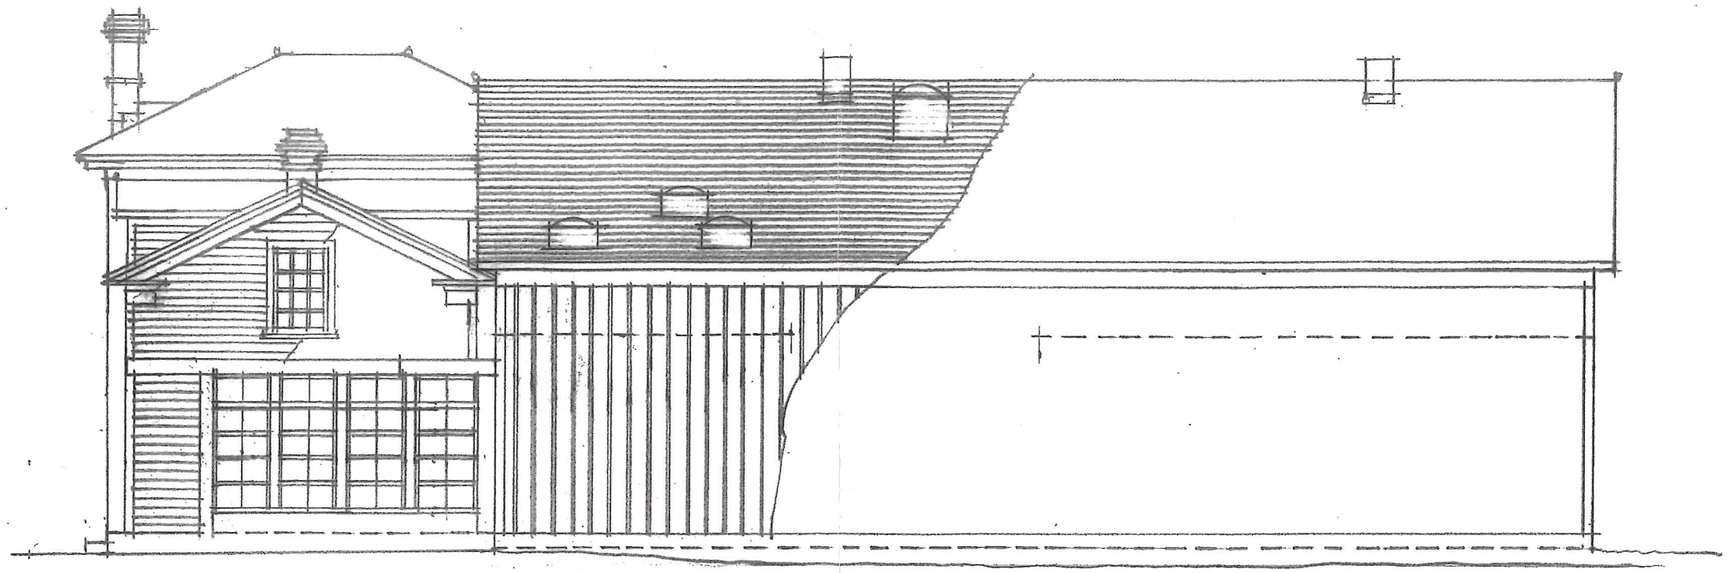

1 / A-12 — WEST ELEVATION - STONE SALOON

1/8" = 1'-0" 1/5/2016

2 / A-12 — SOUTH ELEVATION - STONE SALOON

1/8" = 1'-0" 1/5/2016