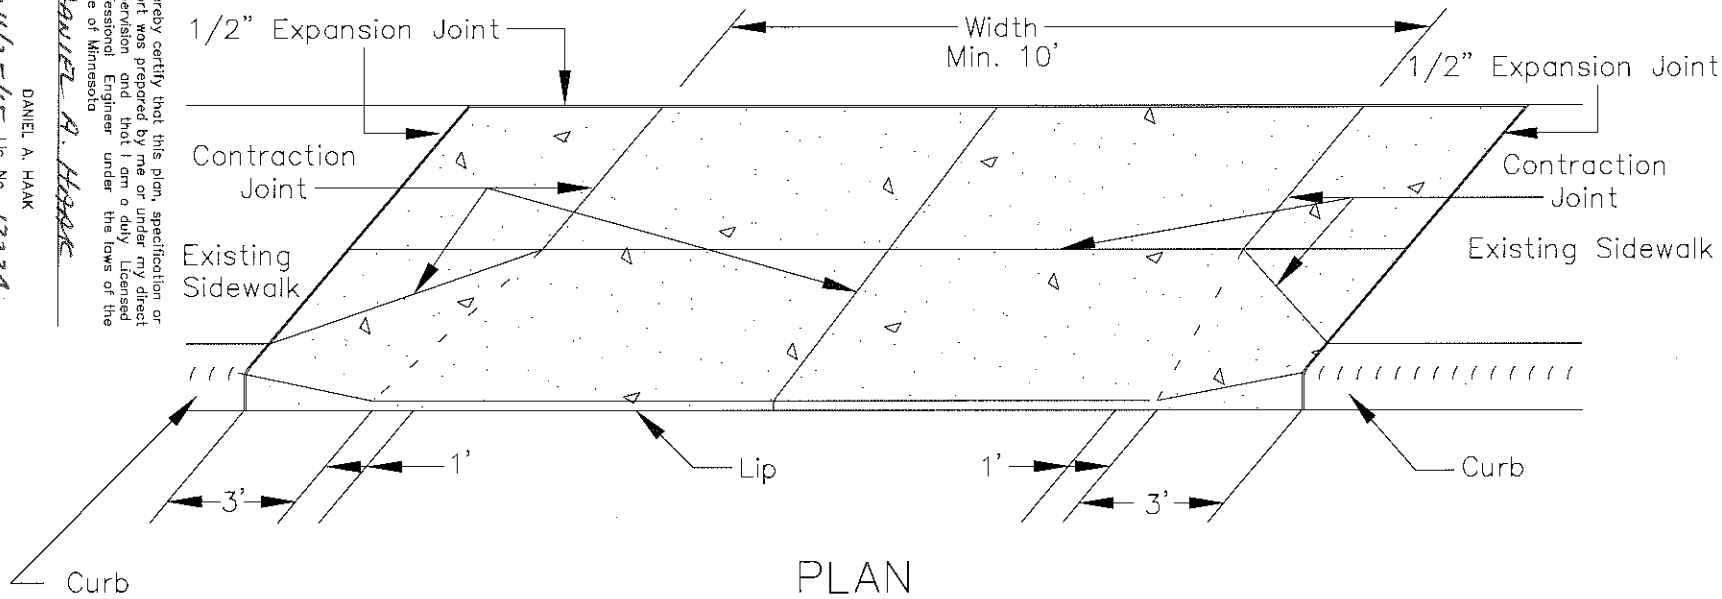

PLAN

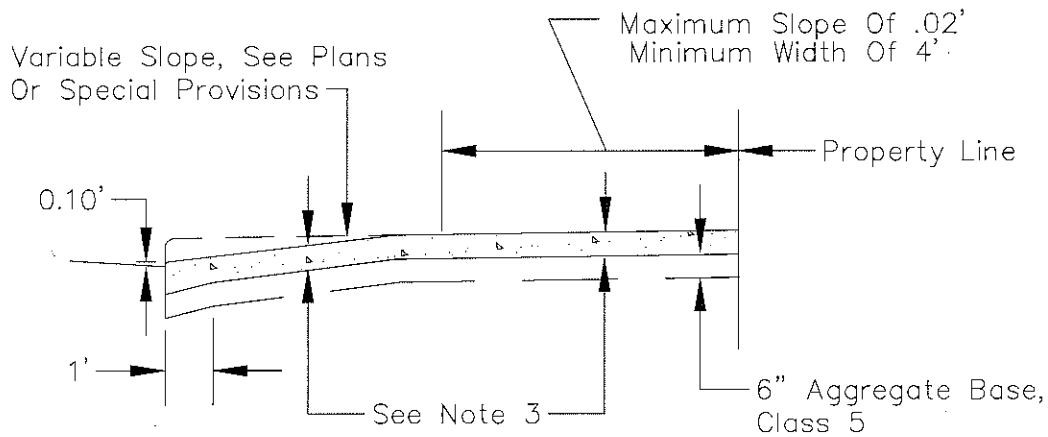

SECTION ON ℄ DRIVEWAY

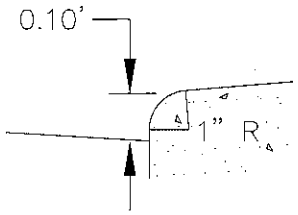

DETAIL OF LIP

1. Panel Width Shall Not Exceed 10' Without A Contraction Joint.
2. Driveway to be One Course Concrete Pavement Mix No. 3F52.
3. 6" Thick for Residential, 8" Thick for Commercial Drive and Alleys.

I hereby certify that this plan, specification or report was prepared by me or under my direct supervision and that I am a duly Licensed Professional Engineer under the laws of the State of Minnesota

Daniel A. Haak

DANIEL A. HAAK

Date 11/25/15 Lic. No. 17274

APPROVED

CITY ENGINEER

CITY OF ST. PAUL
DEPARTMENT OF PUBLIC WORKS

CONCRETE DRIVEWAY
TYPE 7

Date of Revision
NOV 2015

Standard Plate No.
1207