15134

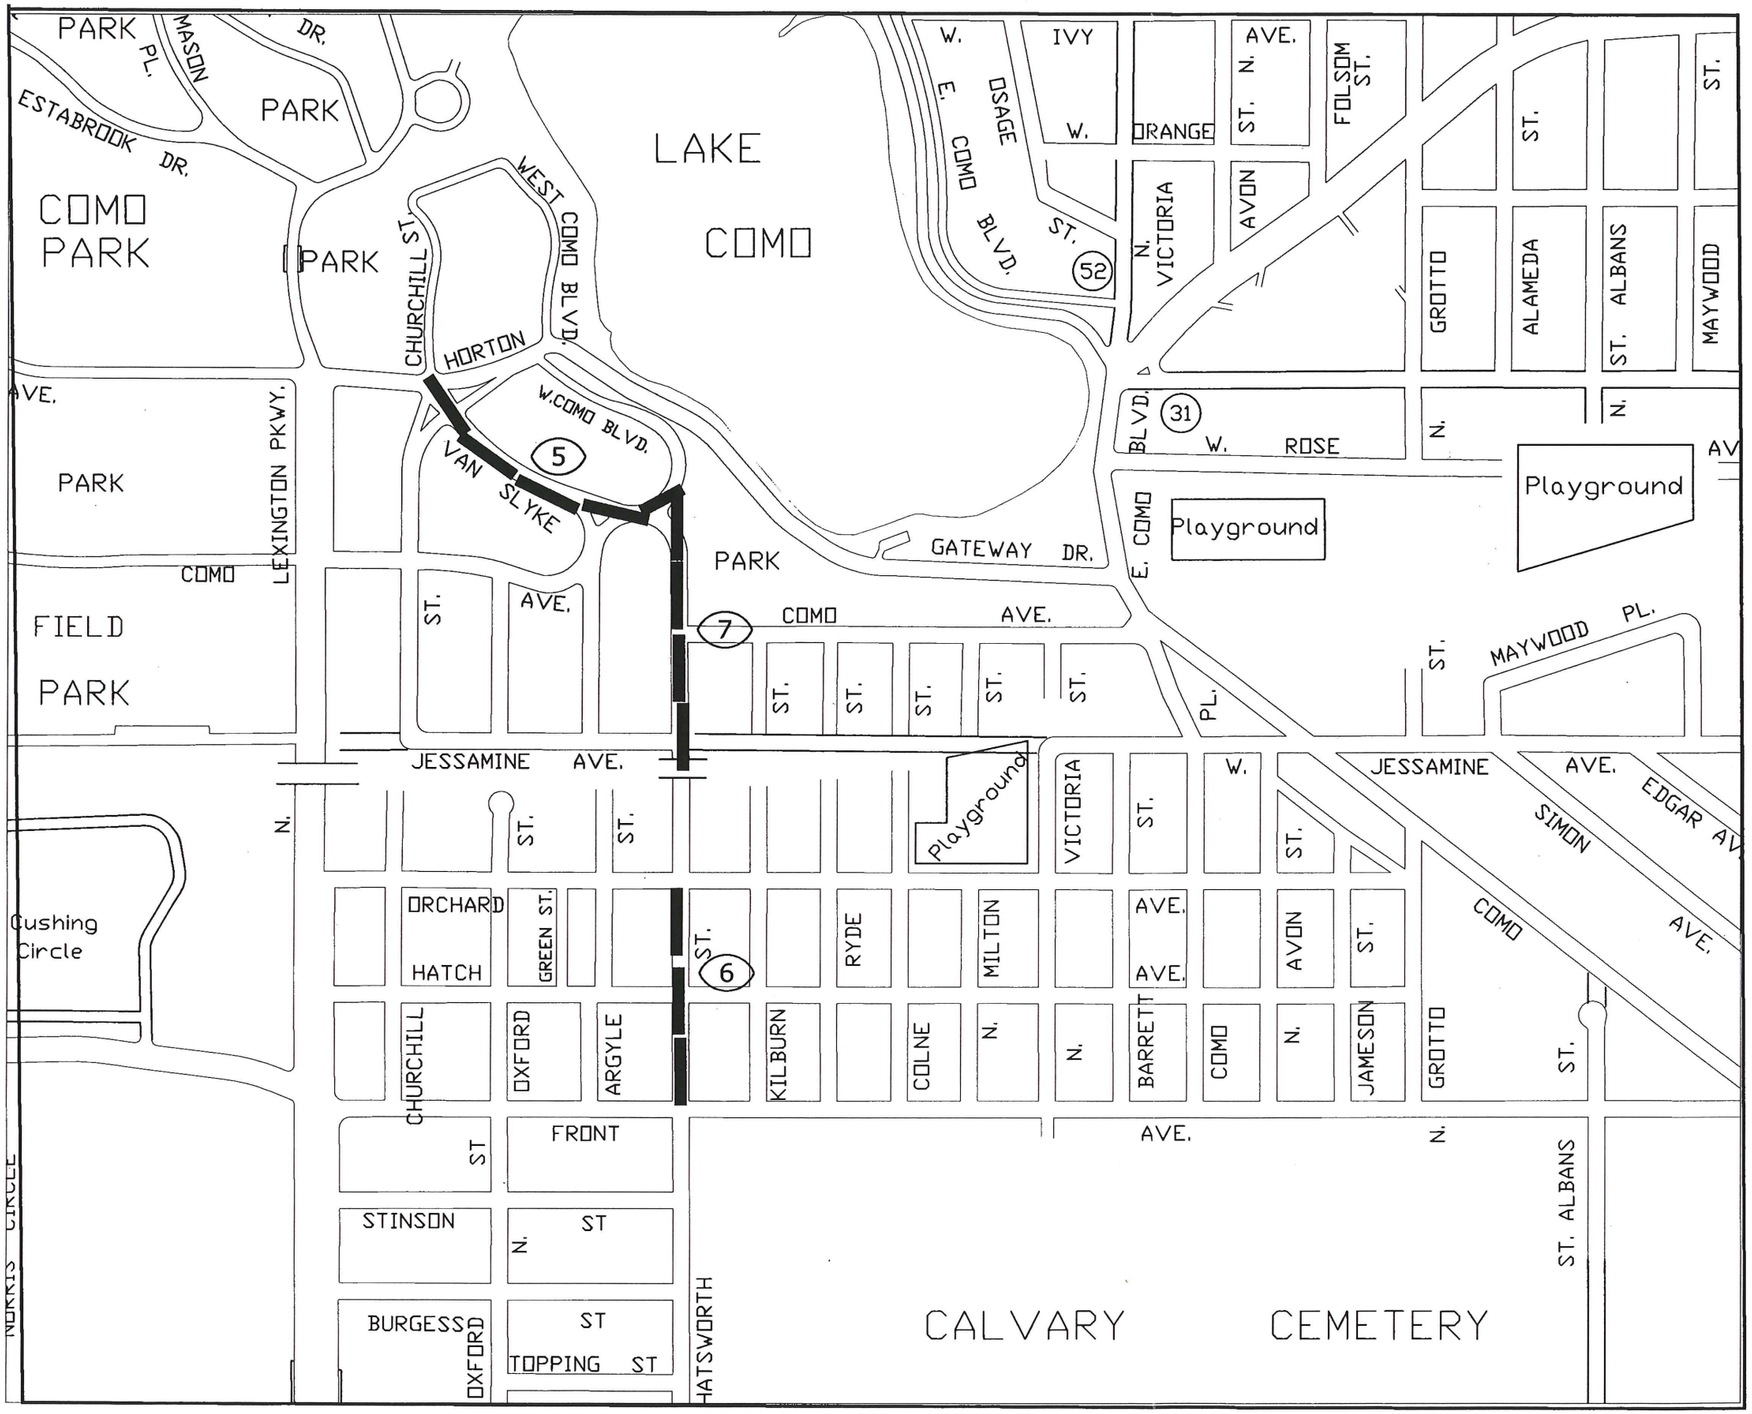

NORTH

NO SCALE

LEGEND

(10) PLAN SHEET NUMBER

SEWER LINING LOCATION

PLAN SHEET INDEX

5. VAN SLYKE, Horton to Chatsworth
6. CHATSWORTH, Front to Orchard
7. CHATSWORTH, Orchard to W. Como Blvd

PRELIMINARY

PLAN SHEET INDEX 1

SAINT PAUL	DESIGNED	PJL	I HEREBY CERTIFY THAT THIS PLAN, SPECIFICATION OR REPORT WAS PREPARED BY ME OR UNDER MY DIRECT SUPERVISION AND THAT I AM A DULY LICENSED PROFESSIONAL ENGINEER UNDER THE LAWS OF THE STATE OF MINNESOTA
	DRAWN	PJL	Signed: Aaron D. Hass Date: OCT. 19 2015 Lic. No. 26424
	APPROVED	ADH	

PREPARED BY THE SEWER DESIGN DIVISION FOR THE CITY OF ST. PAUL, DEPARTMENT OF PUBLIC WORKS

CHATSWORTH/JACKSON SEWER LINING

PROJECT:	15-S-2031
DRAWER:	10
DWG. NO.	5511
CAD LOCATION:	Z:\SEWERS\PROJECTS\2015\CHATSWORTH/JACKSON\#03
DATE:	10/02/2015
SHEET NO.	3 OF 14 SHEETS

15135

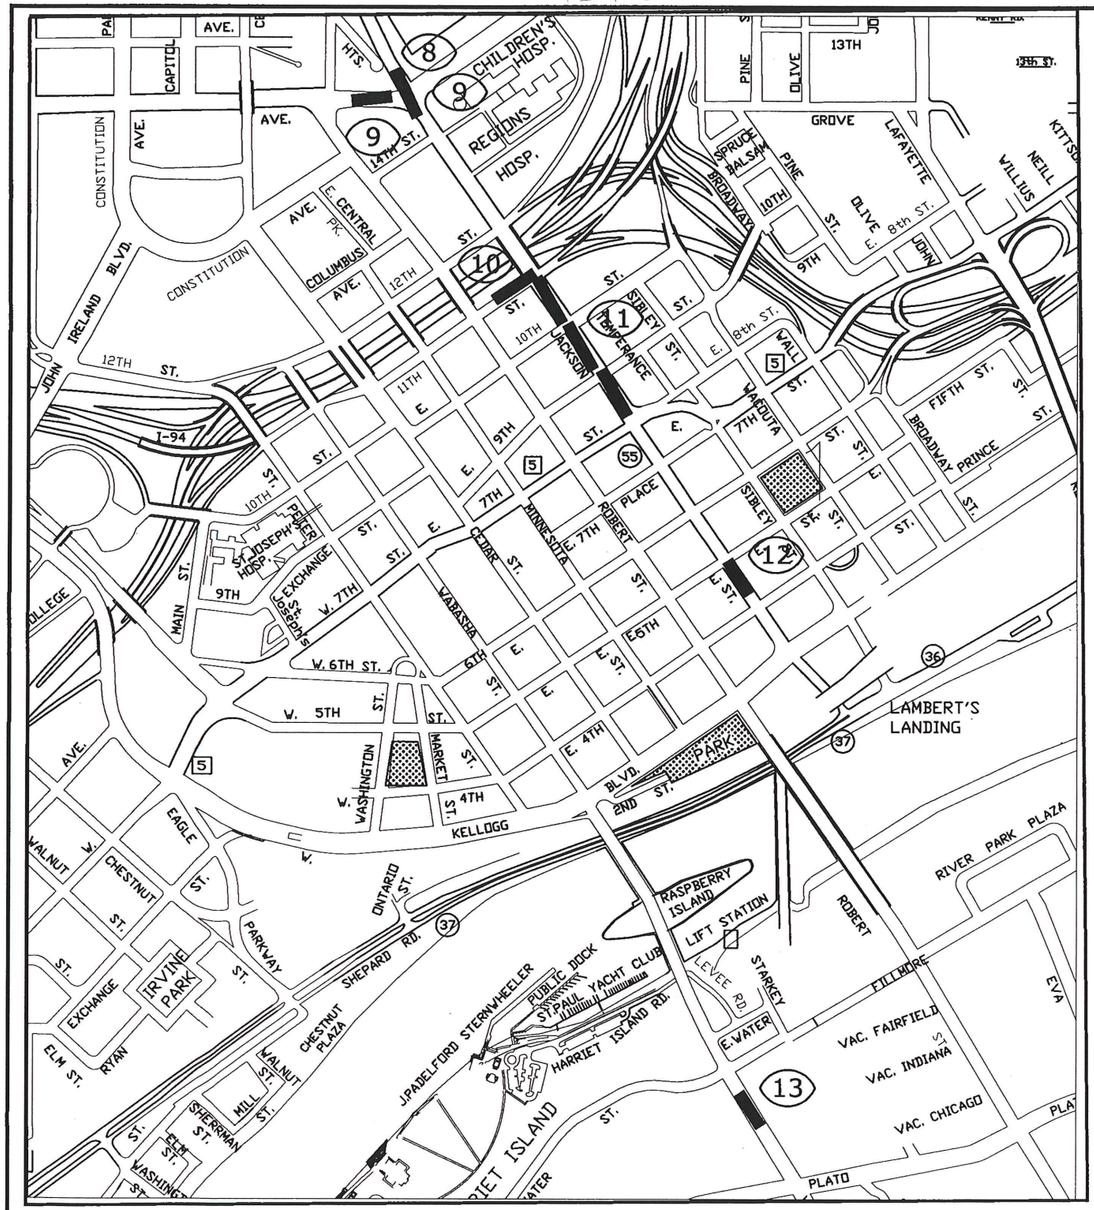

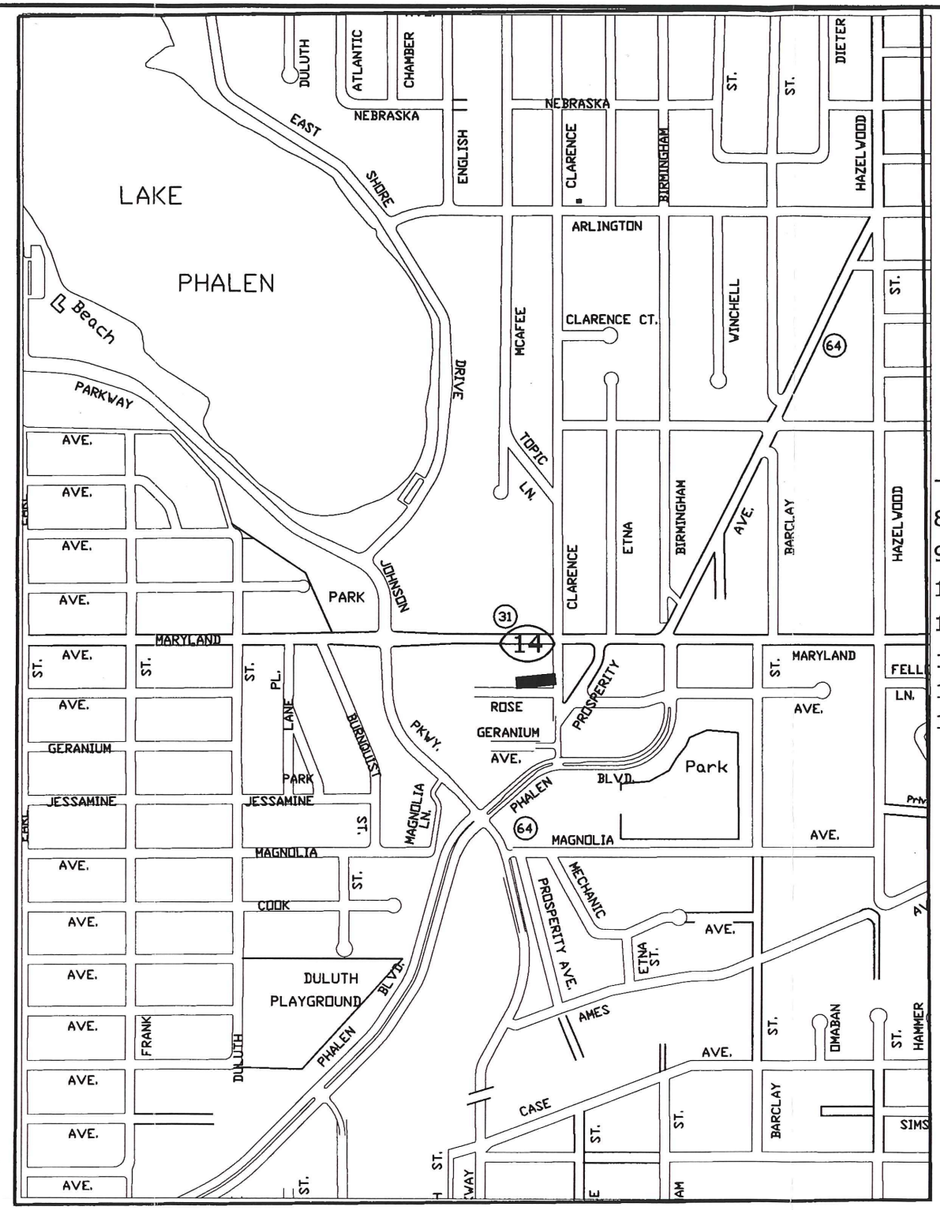

NO SCALE

LEGEND

10 PLAN SHEET NUMBER

SEWER LINING LOCATION

PLAN SHEET INDEX

8. JACKSON , Valley to University
9. UNIVERSITY, Robert to Jackson
10. ELEVENTH, Robert to Jackson
11. JACKSON, Eleventh to Seventh
12. JACKSON, Fourth to Fifth
13. WABASHA, Fillmore to Plato
14. ROSE, Clarence to Dead end

PRELIMINARY

PLAN SHEET INDEX 2

DESIGNED	PJL	I HEREBY CERTIFY THAT THIS PLAN, SPECIFICATION OR REPORT WAS PREPARED BY ME OR UNDER MY DIRECT SUPERVISION AND THAT I AM A DULY LICENSED PROFESSIONAL ENGINEER UNDER THE LAWS OF THE STATE OF MINNESOTA
DRAWN	PJL	Signed: Aaron D. Hass Date: OCT. 19, 2015 Lic. No. 26424
APPROVED	ADH	

PREPARED BY THE SEWER DESIGN DIVISION FOR THE CITY OF ST. PAUL, DEPARTMENT OF PUBLIC WORKS

CHATSWORTH/JACKSON SEWER LINING

PROJECT:	15-S-2031		
DRAWER:	10	CAD LOCATION:	Z:\SEWERS\PROJECTS\2015\CHATSWORTH/JACKSON\#04
DWG. NO.	5511	DATE: 10/05/2015	SHEET NO. 4 OF 14 SHEETS