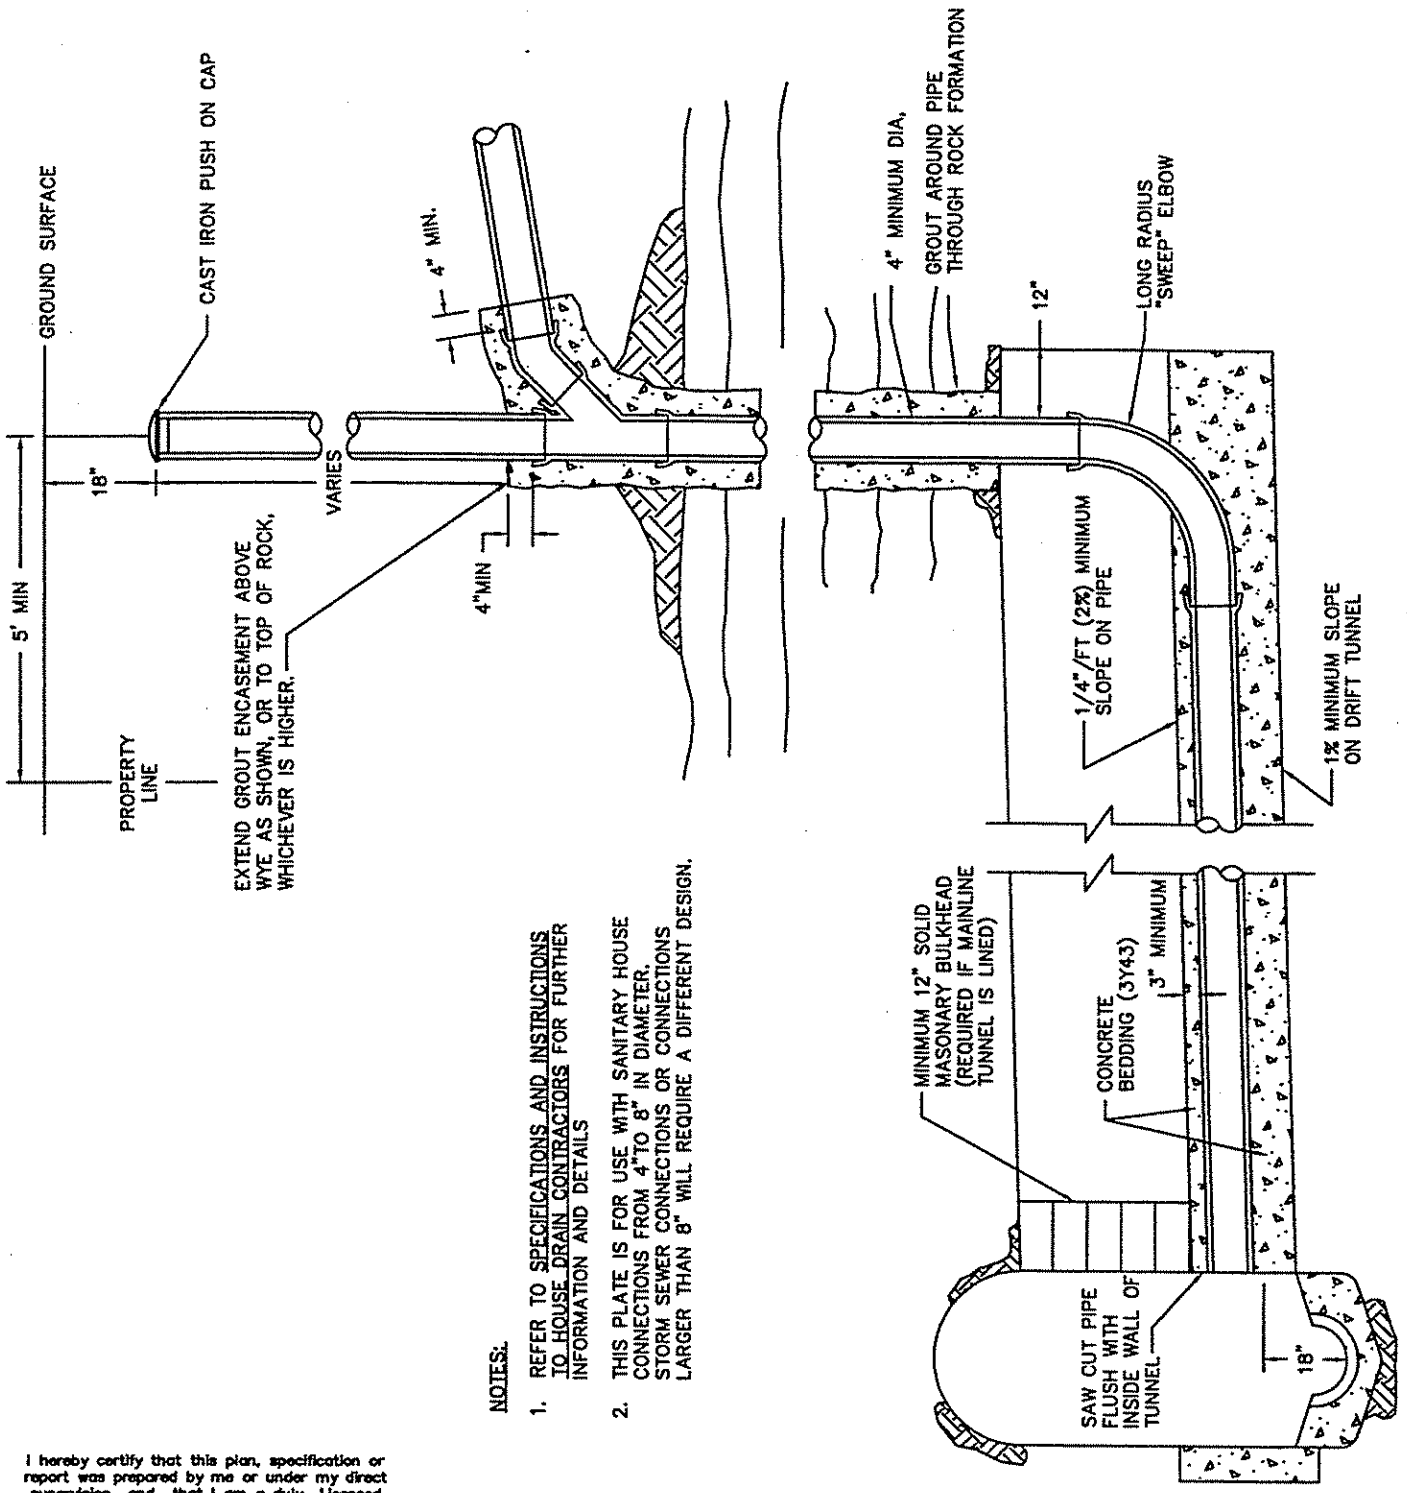

NOTES:

1. REFER TO SPECIFICATIONS AND INSTRUCTIONS TO HOUSE DRAIN CONTRACTORS FOR FURTHER INFORMATION AND DETAILS
2. THIS PLATE IS FOR USE WITH SANITARY HOUSE CONNECTIONS FROM 4" TO 8" IN DIAMETER. STORM SEWER CONNECTIONS OR CONNECTIONS LARGER THAN 8" WILL REQUIRE A DIFFERENT DESIGN.

I hereby certify that this plan, specification or report was prepared by me or under my direct supervision and that I am a duly Licensed Professional Engineer under the laws of the State of Minnesota

JOSEPH J. MUELLER

Date 9-2-02 Lic. No. 13942

APPROVED	CITY OF ST. PAUL DEPARTMENT OF PUBLIC WORKS HOUSE SERVICE CONNECTION TO SANDROCK TUNNEL	Date of Revision JULY 2002	Standard Plate No. 2312C
CITY ENGINEER			