City of Saint Paul
Department of Public Works
Street Engineering and Construction Division

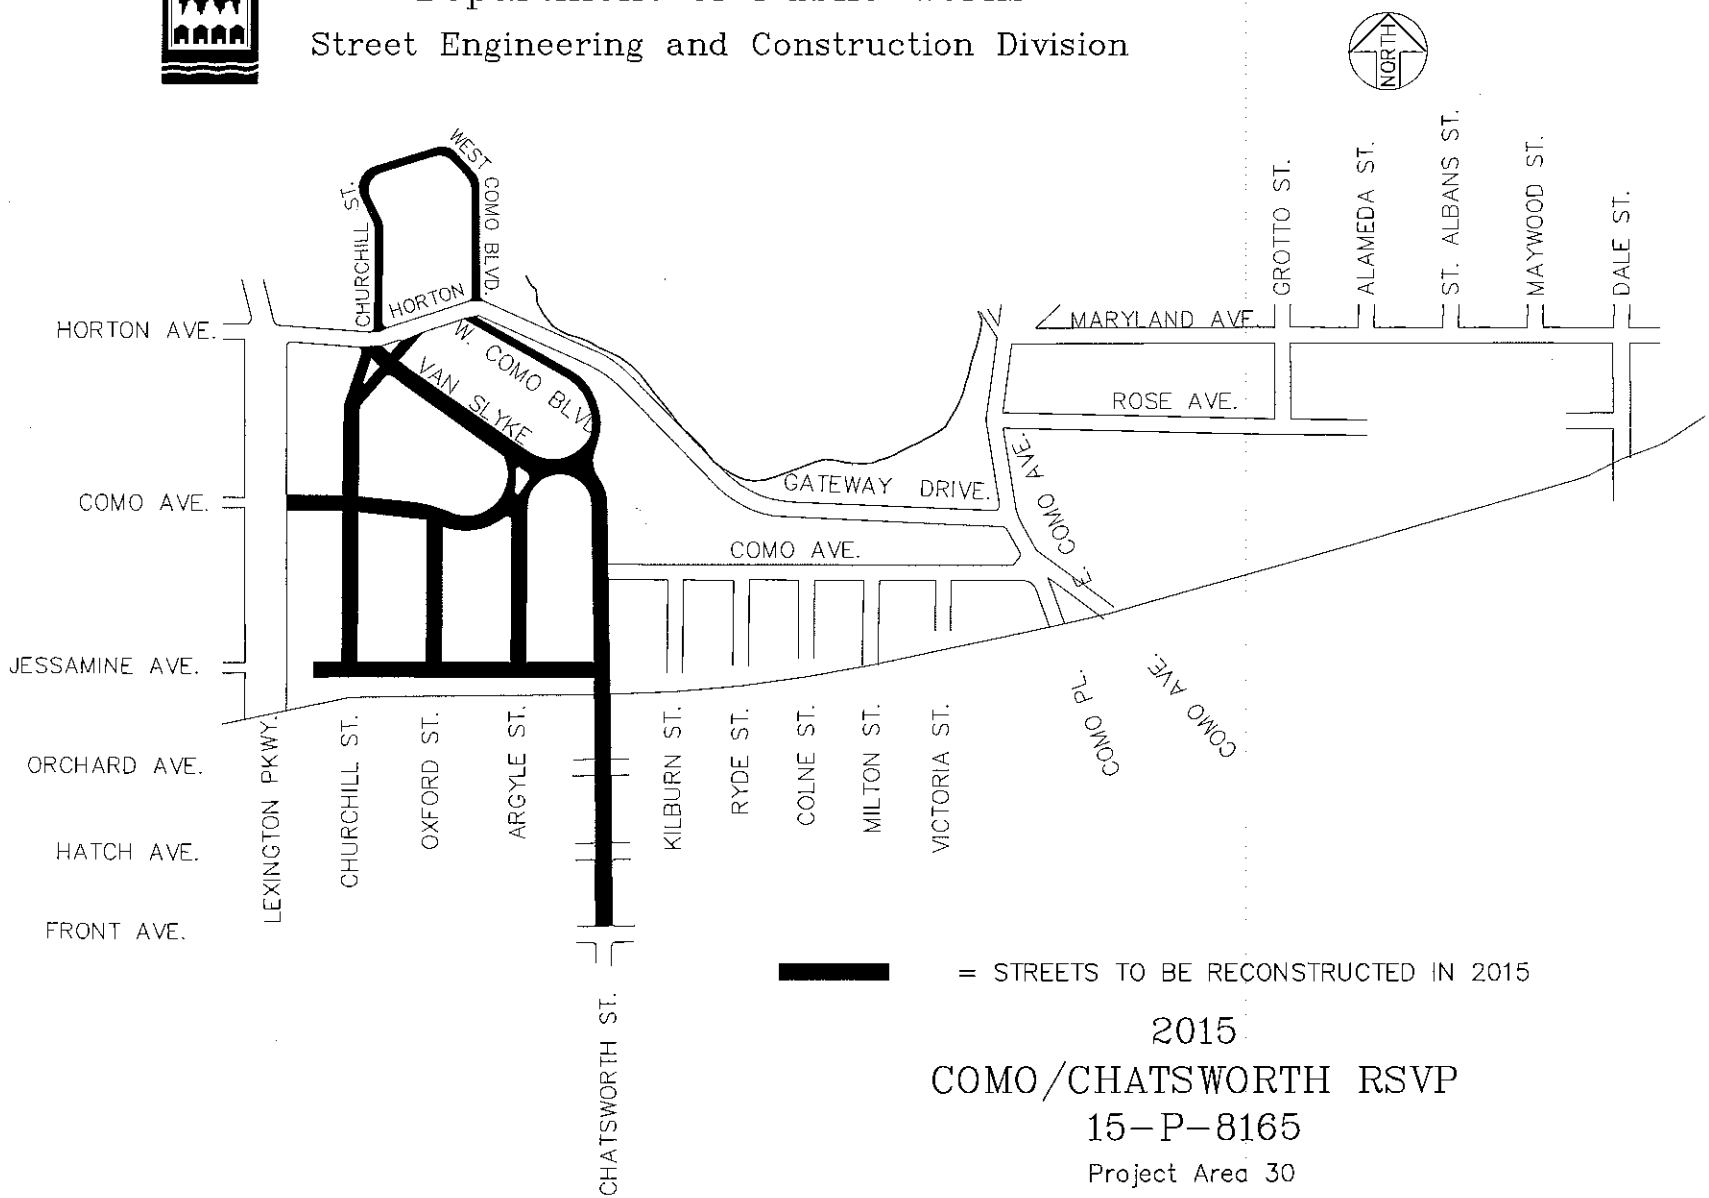

= STREETS TO BE RECONSTRUCTED IN 2015

2015
COMO/CHATSWORTH RSVP
15-P-8165
Project Area 30
8/13/2014