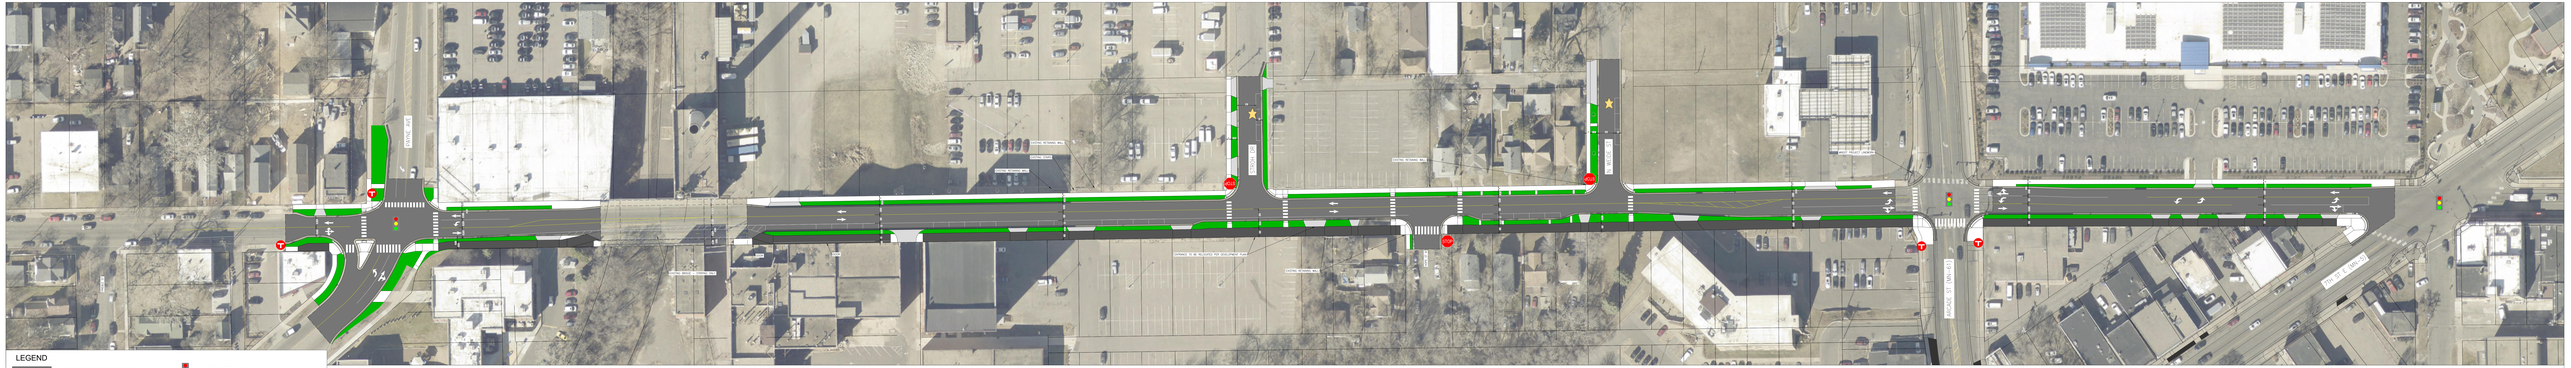

SRF Stantec

PREFERRED LAYOUT: SHARED-USE PATH + PARKING
MINNEHAHA AVE RECONSTRUCTION - PRELIMINARY DESIGN
St. Paul, MN

SAINT PAUL MINNESOTA

Figure 1