PREPARED BY STREET ENGINEERING DIVISION FOR THE CITY OF ST. PAUL DEPARTMENT OF PUBLIC WORKS

DRAFT PELHAM LAYOUT

3/5/2026

SUBJECT TO CHANGE WITHOUT NOTICE
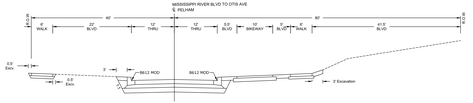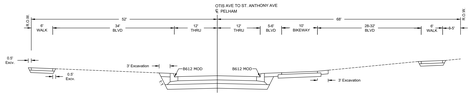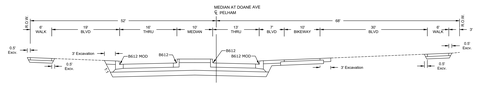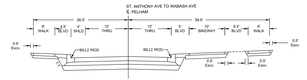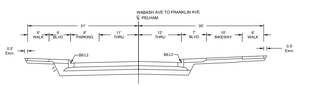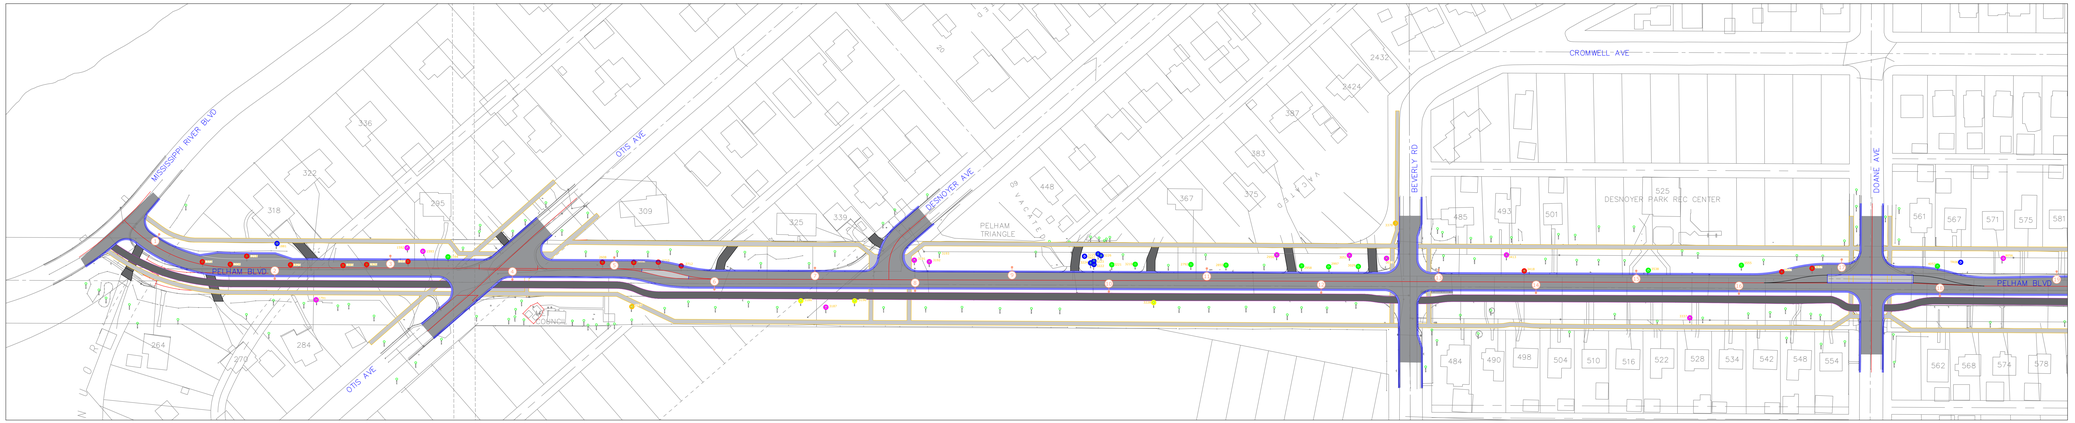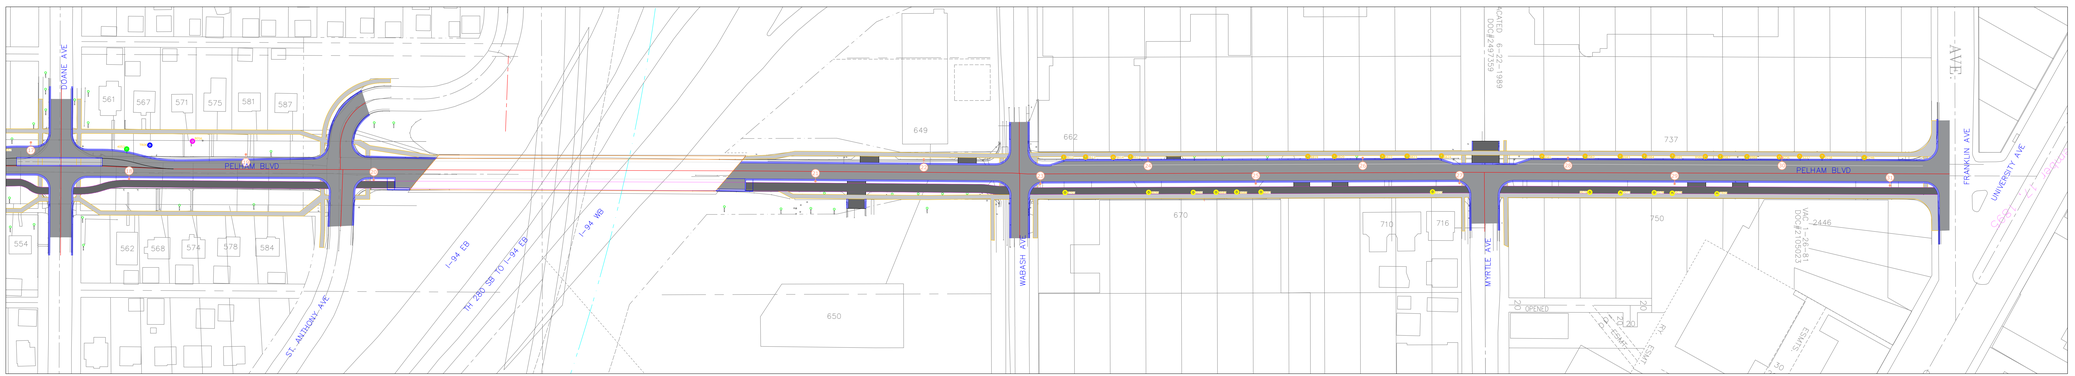
LEGEND	TREE REMOVAL BY IMPACT TYPE
PAVEMENT	STREET (14)
SIDEWALK	TRAIL (15)
BIKEWAY & DRIVEWAY	SIDEWALK (22)
CURB & GUTTER	EXCAVATION (12)
TREE	UTILITIES (14)
LIGHTING	HEALTH (8)