



HOLLY AVENUE

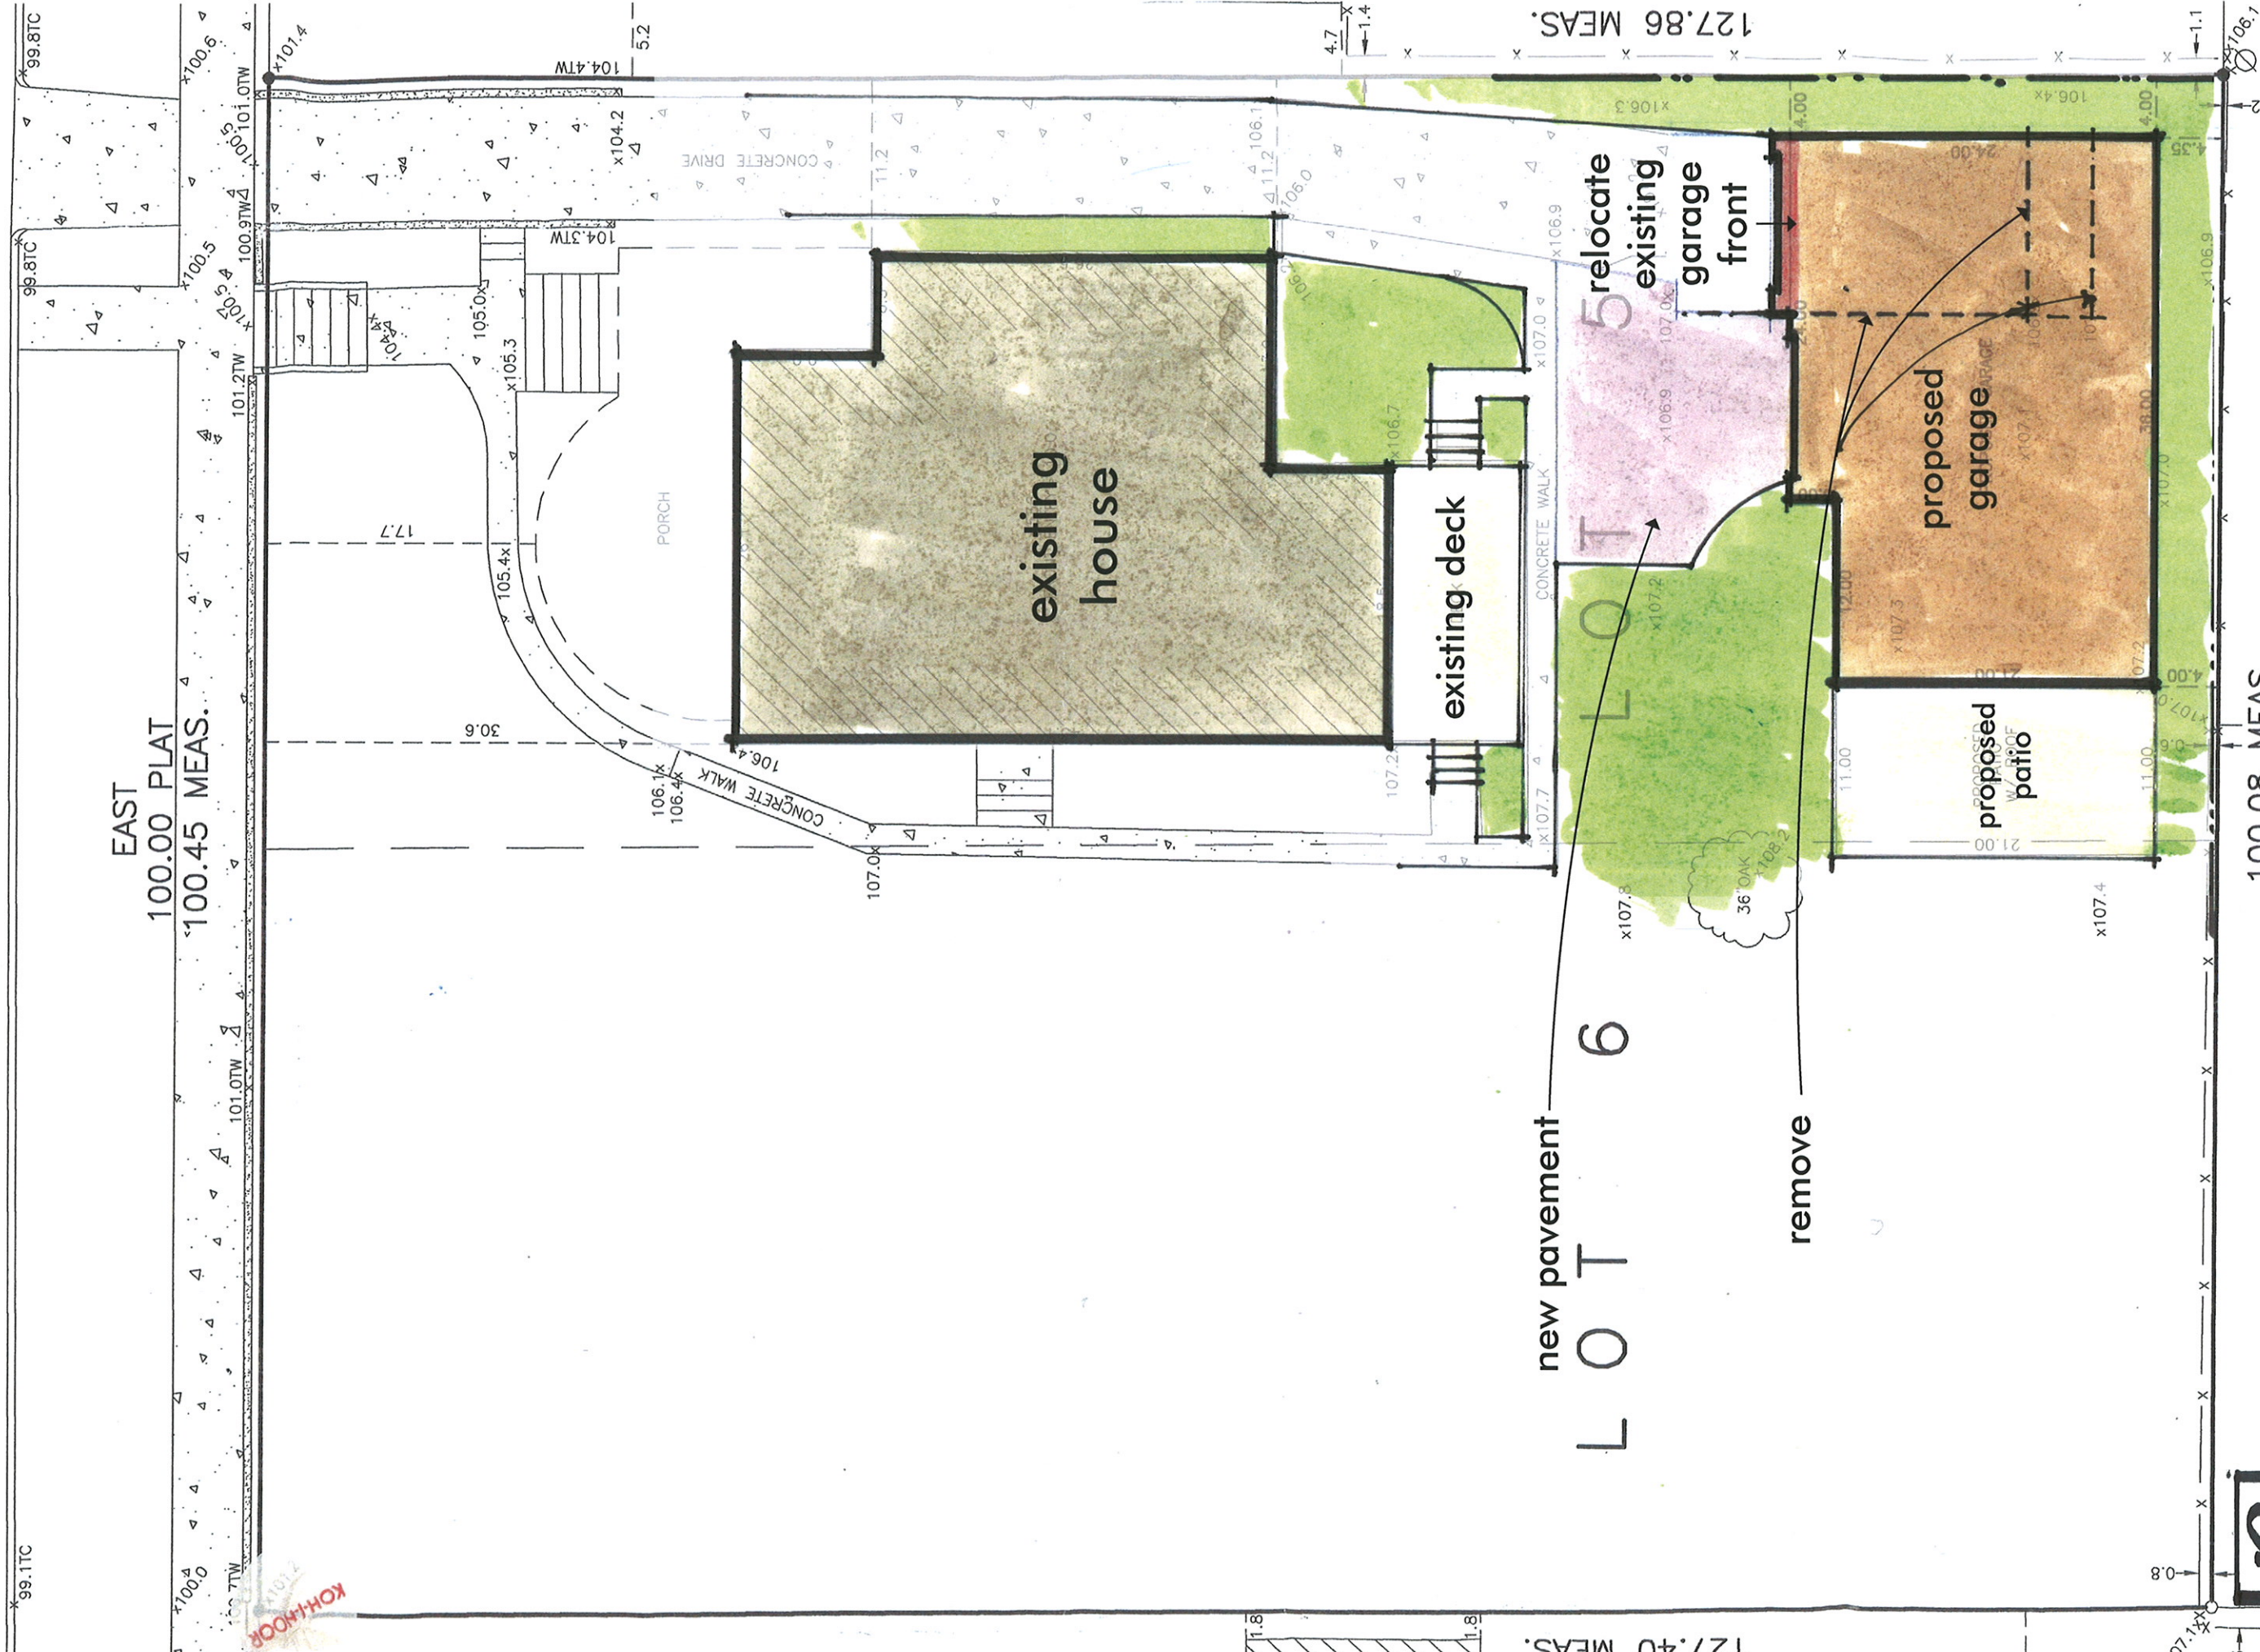



100.08 MEAS.
100.00 PLAT
N89°44'04"W

HOLLY AVENUE

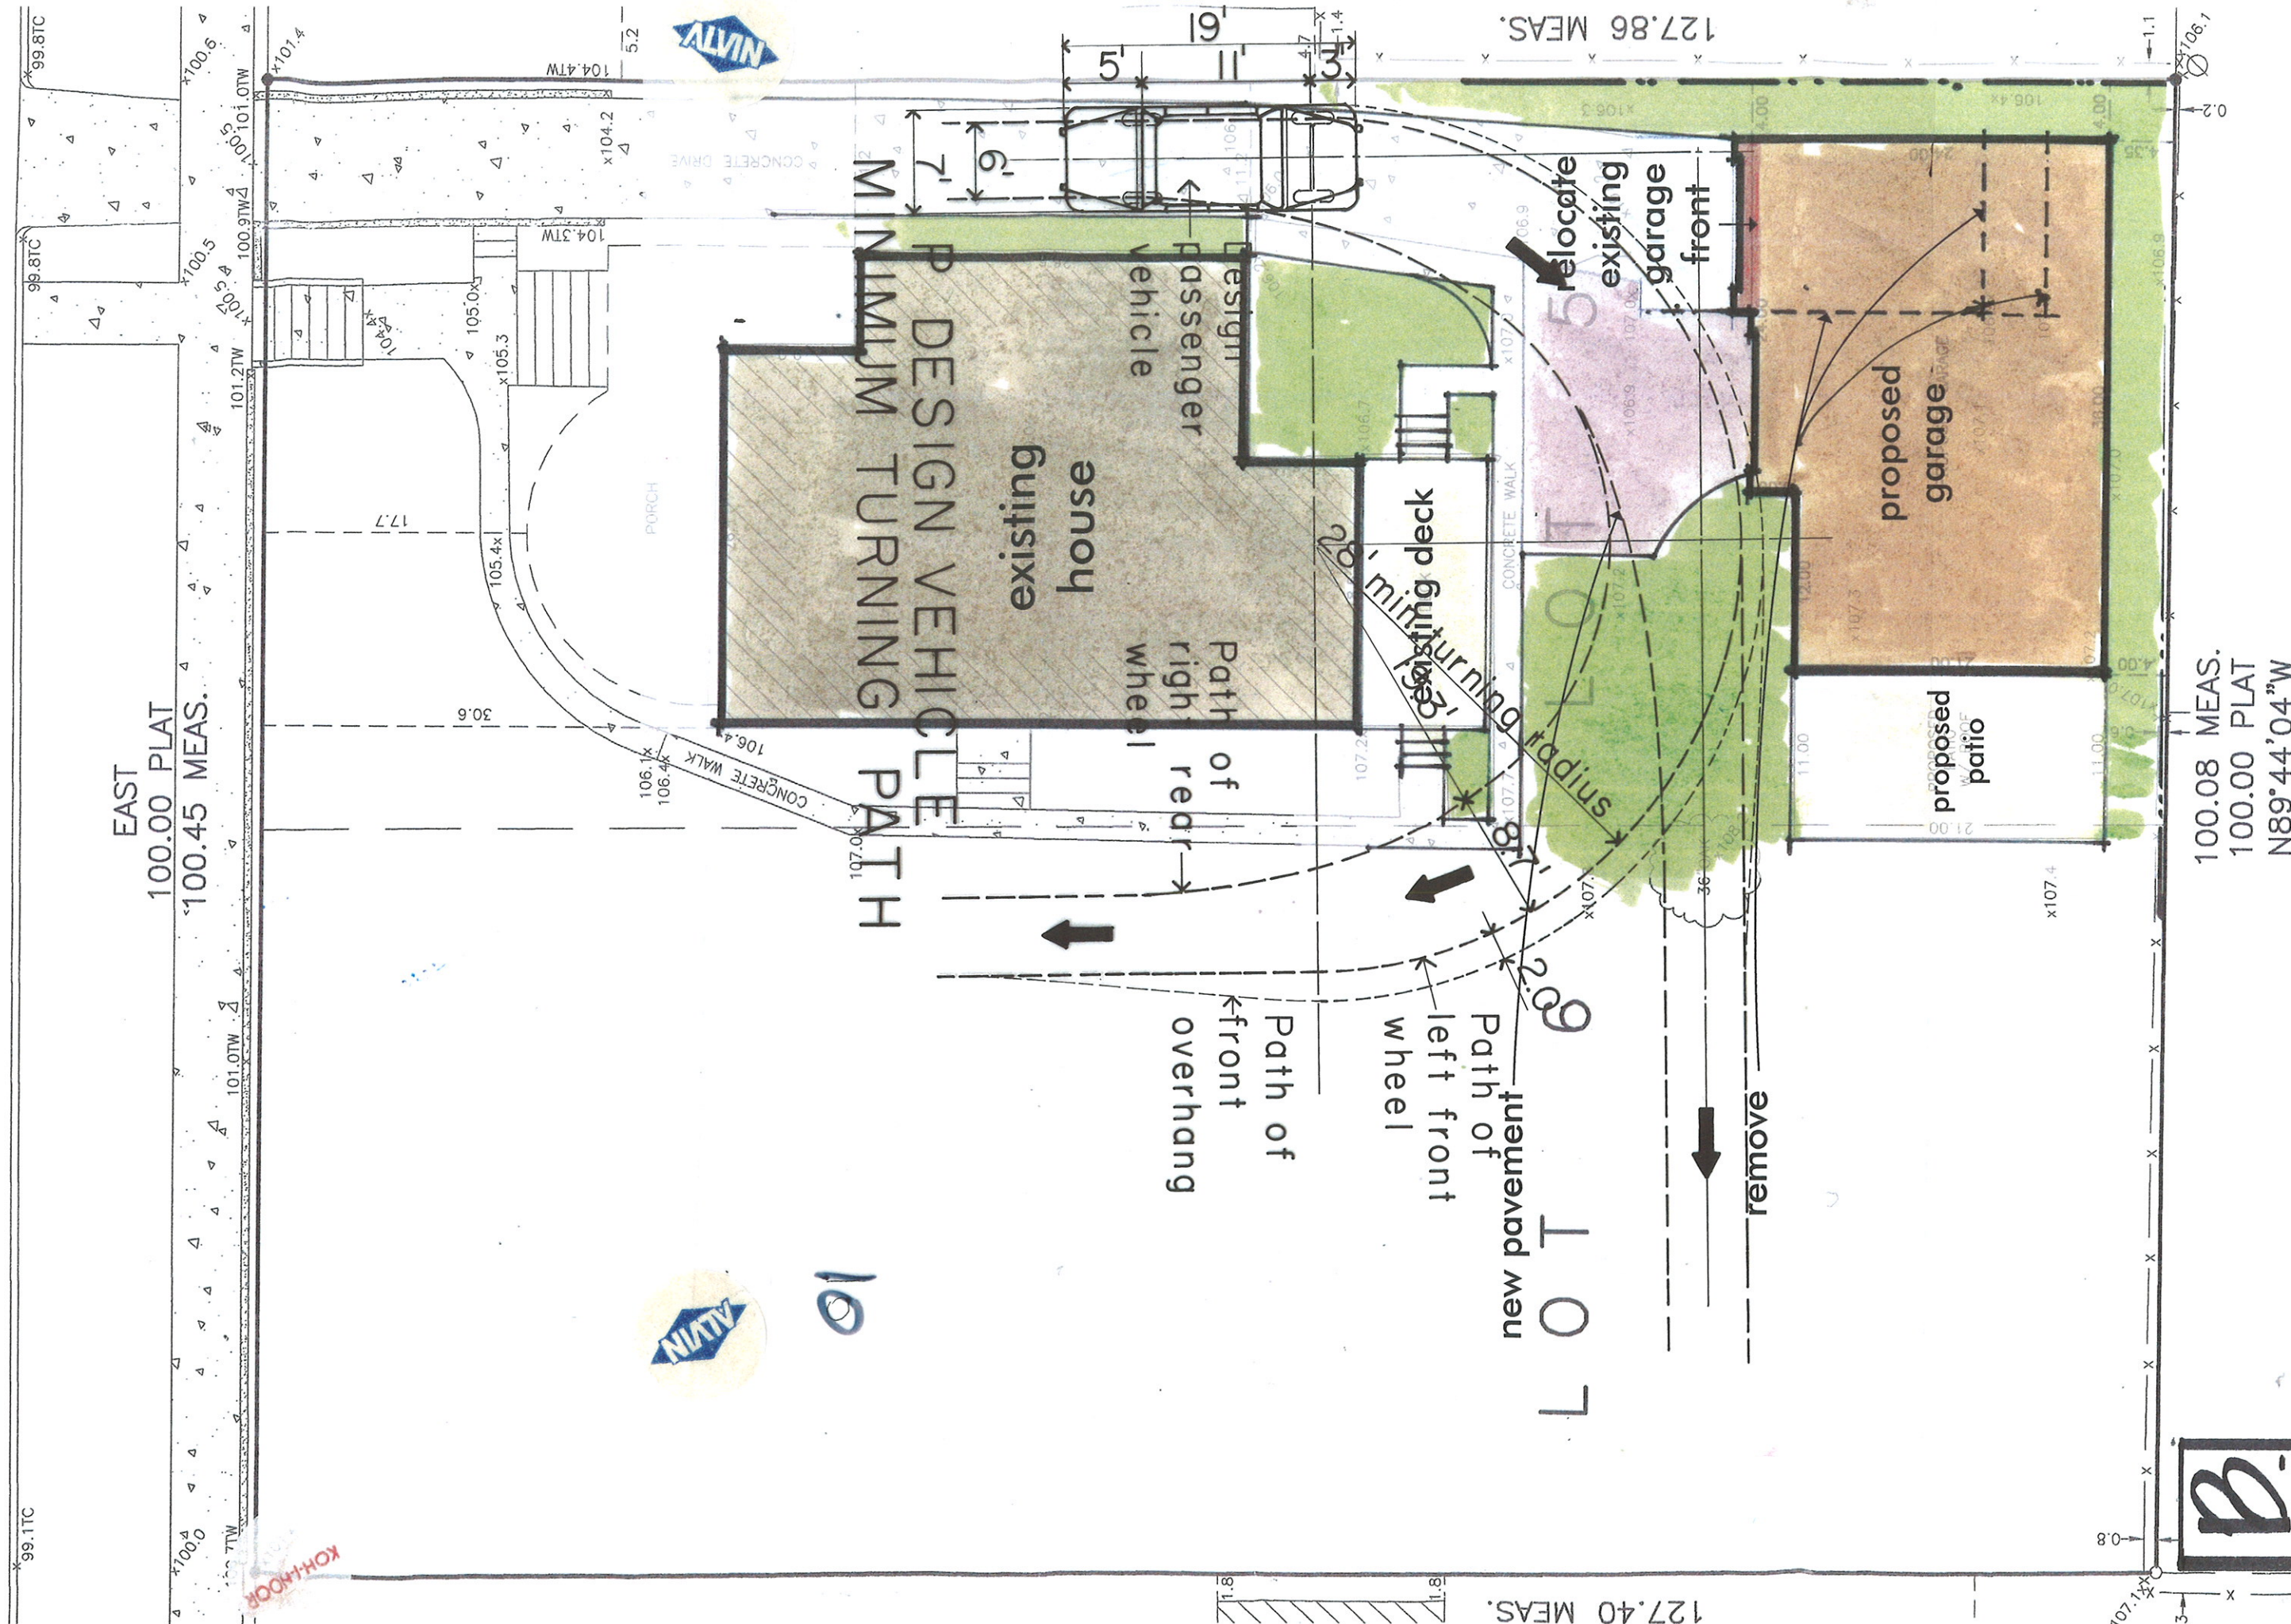

B

HOLLY AVENUE

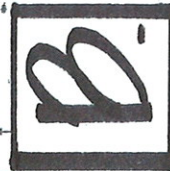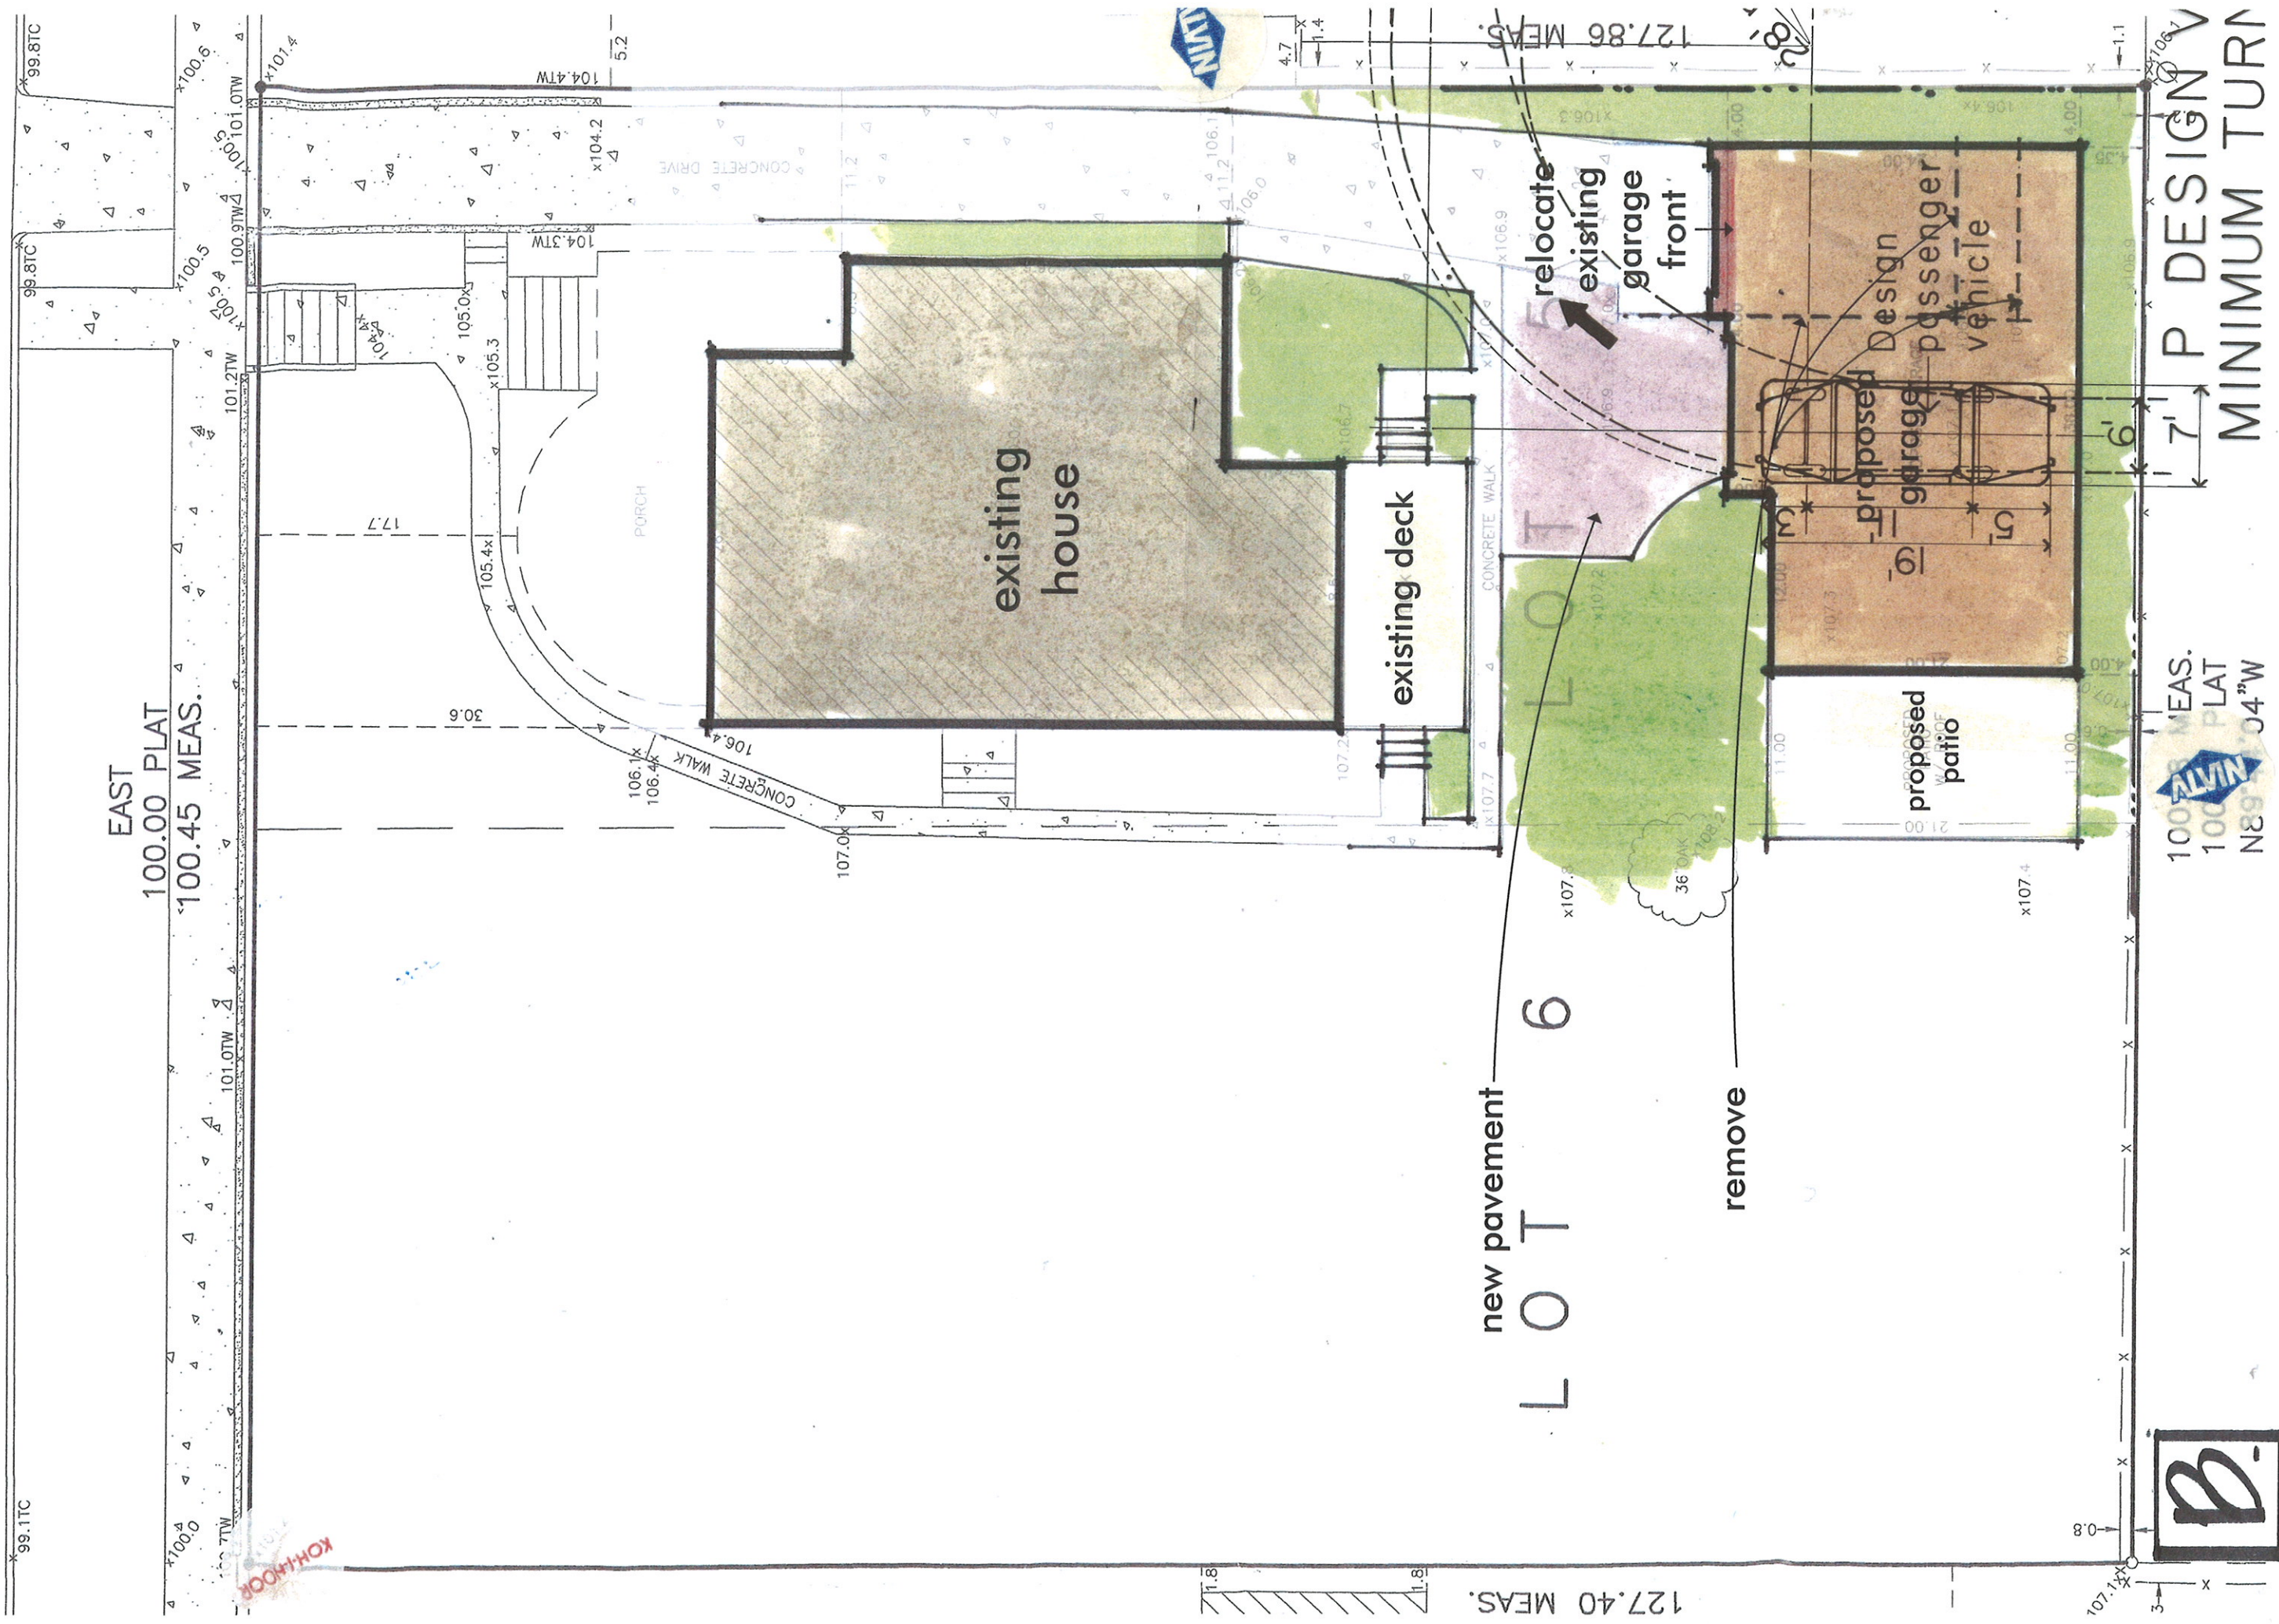

100.00 MEAS.
100.00 PLAT
N89°04'W

P DESIGN V
MINIMUM TURN