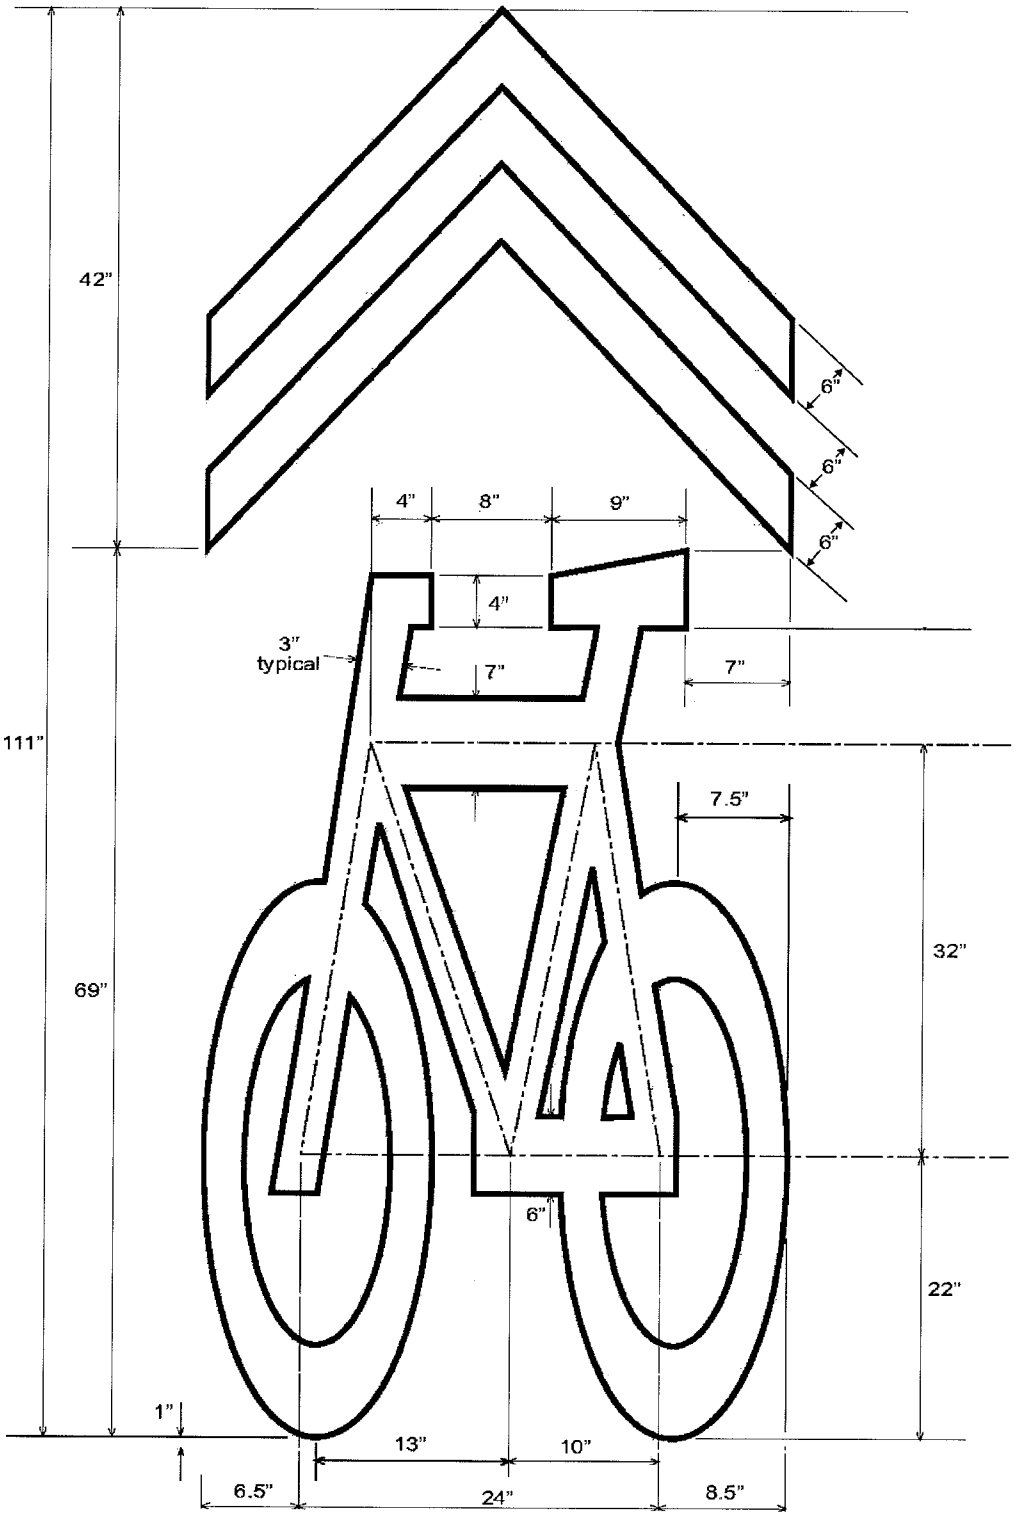Figure 9C-XX. Shared Lane Marking