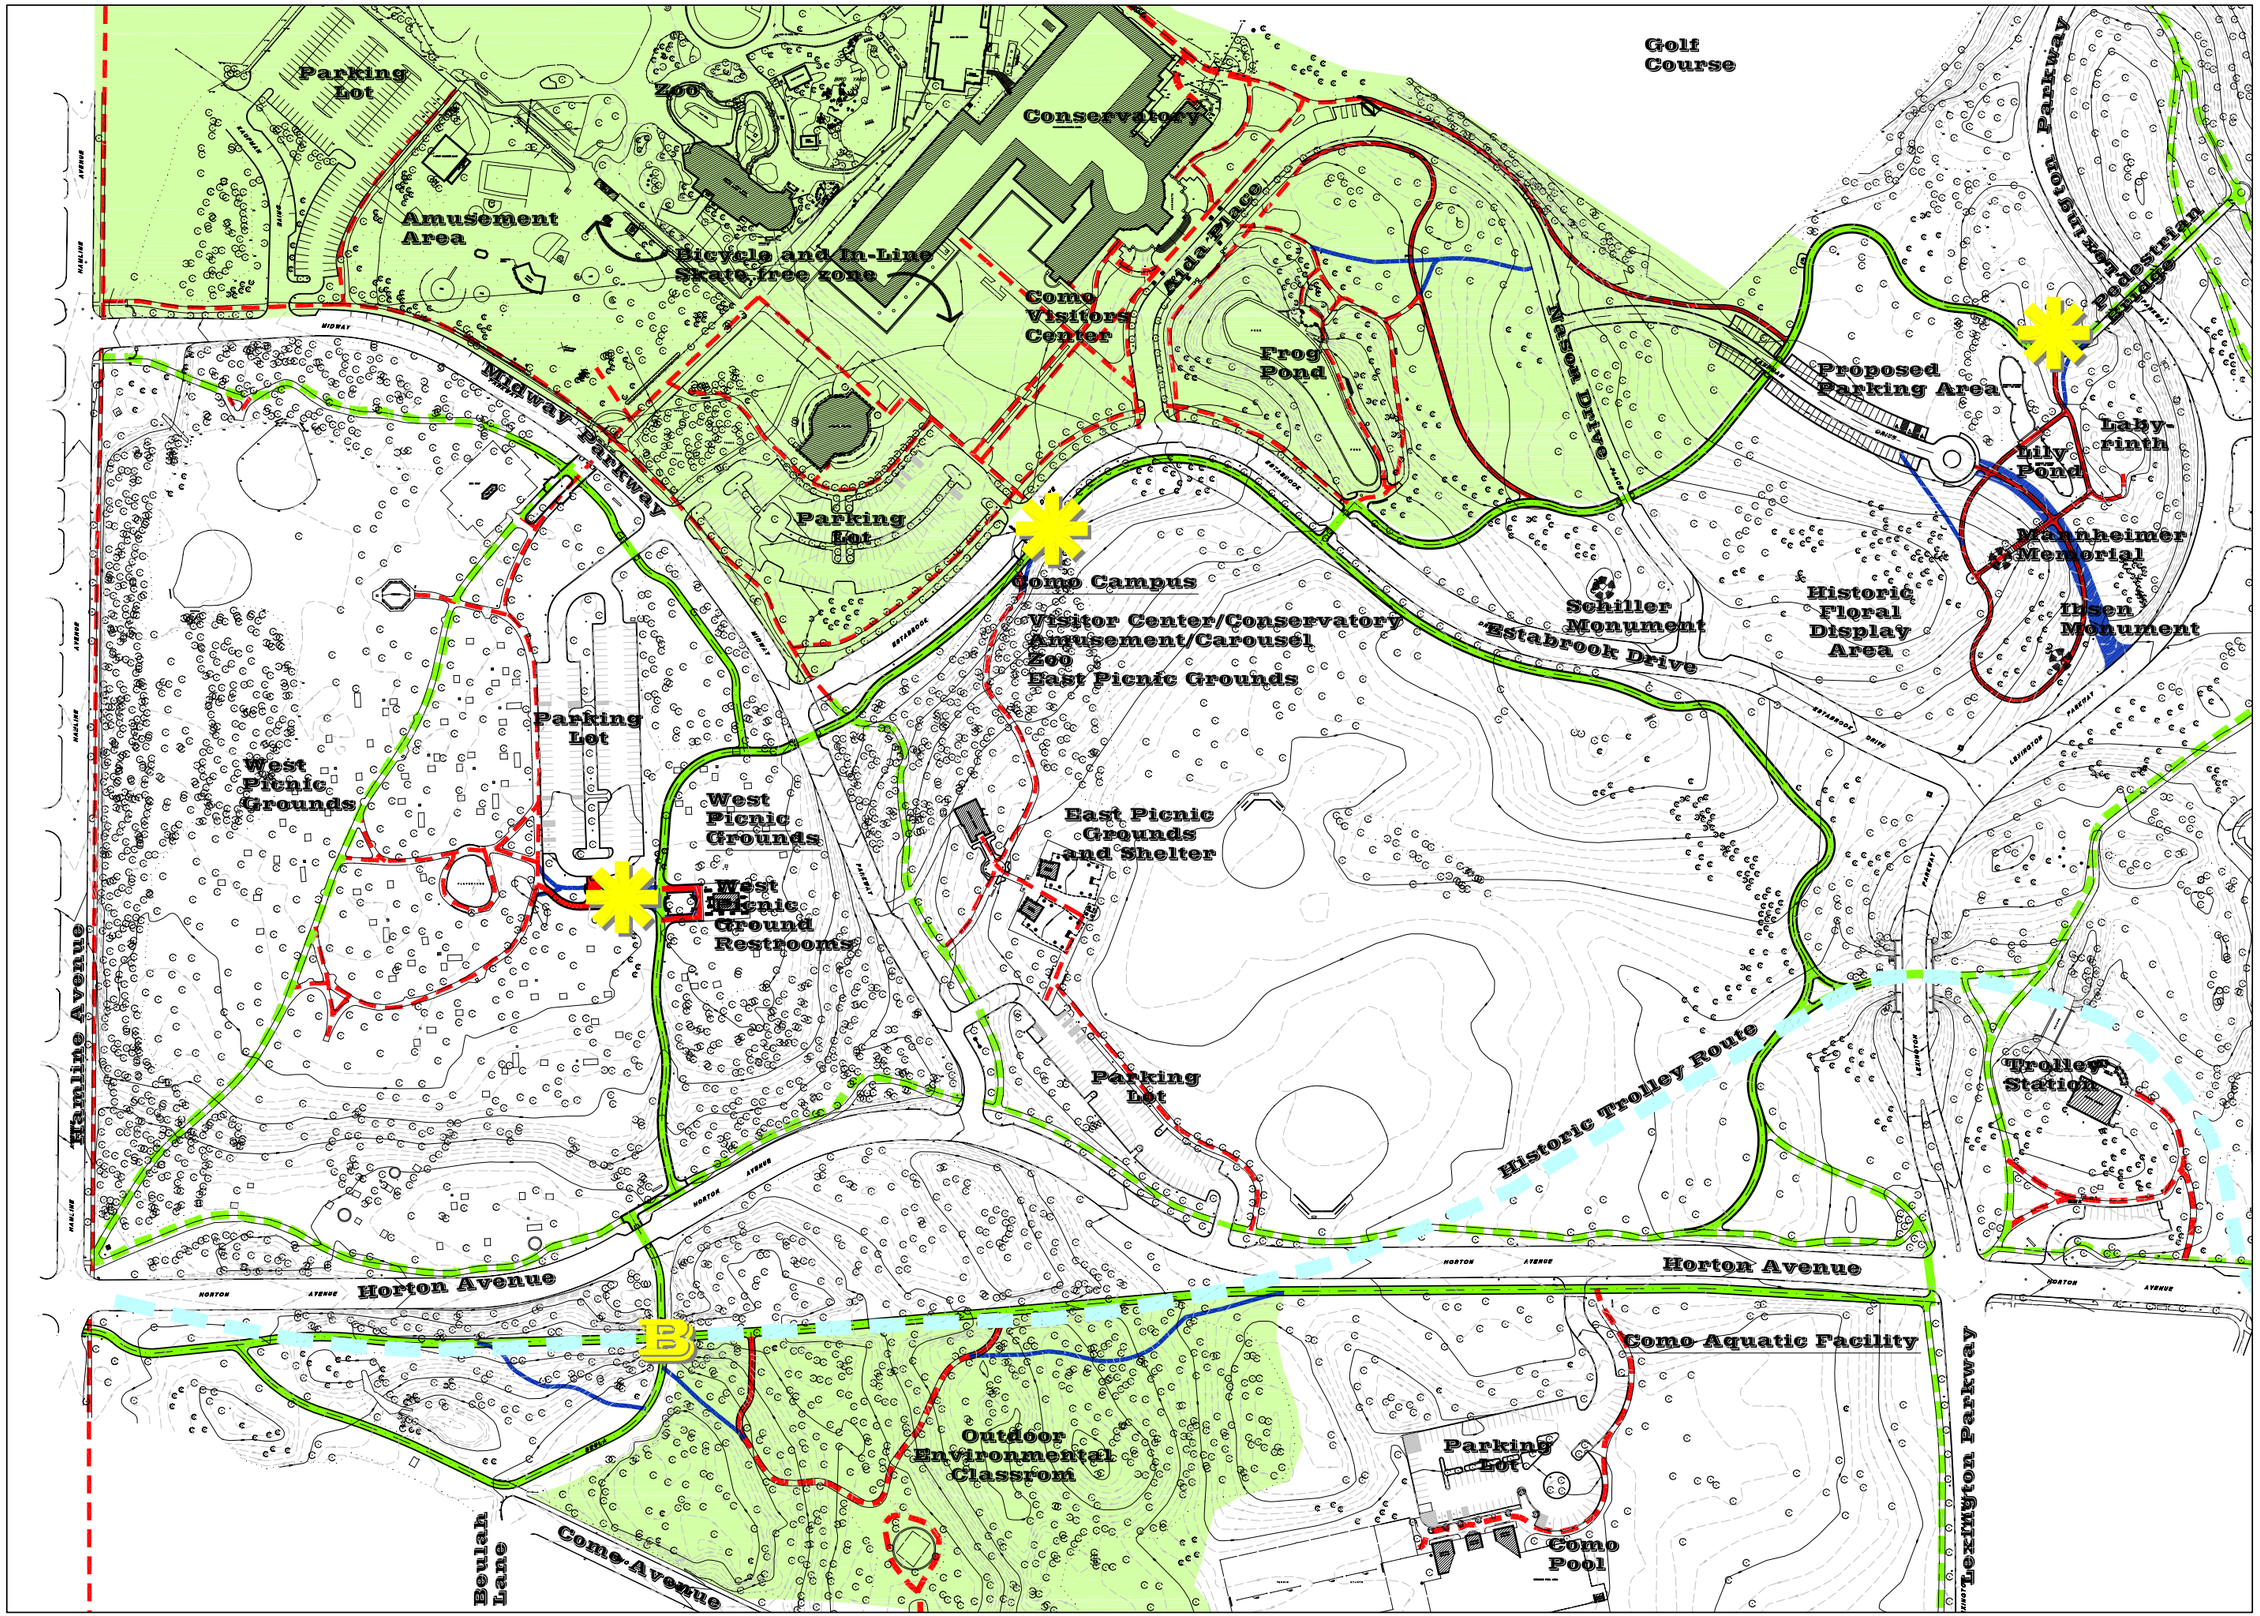

COMO REGIONAL PARK

Off Road Pedestrian and Bicycle Trails

Legend

- Historic Trolley Route
- 'You Are Here' Sign
- Monument
- Bridge Reconstruction
- Bike Free Zone

Existing Trails

- Trail-Pedestrian Only
- Trail-Pedestrian and Bike Combined
- Trail - Removed
- Road - Removed

Proposed Trails

- Trail-Pedestrian Only
- Trail-Pedestrain and Bike Combined

DIVISION OF PARKS & RECREATION
300 CITY HALL ANNEX
25 WEST FOURTH STREET
ST. PAUL, MINNESOTA 55102

0 25'50' 100' 200'
1"=100'-0"

SEPTEMBER, 2006