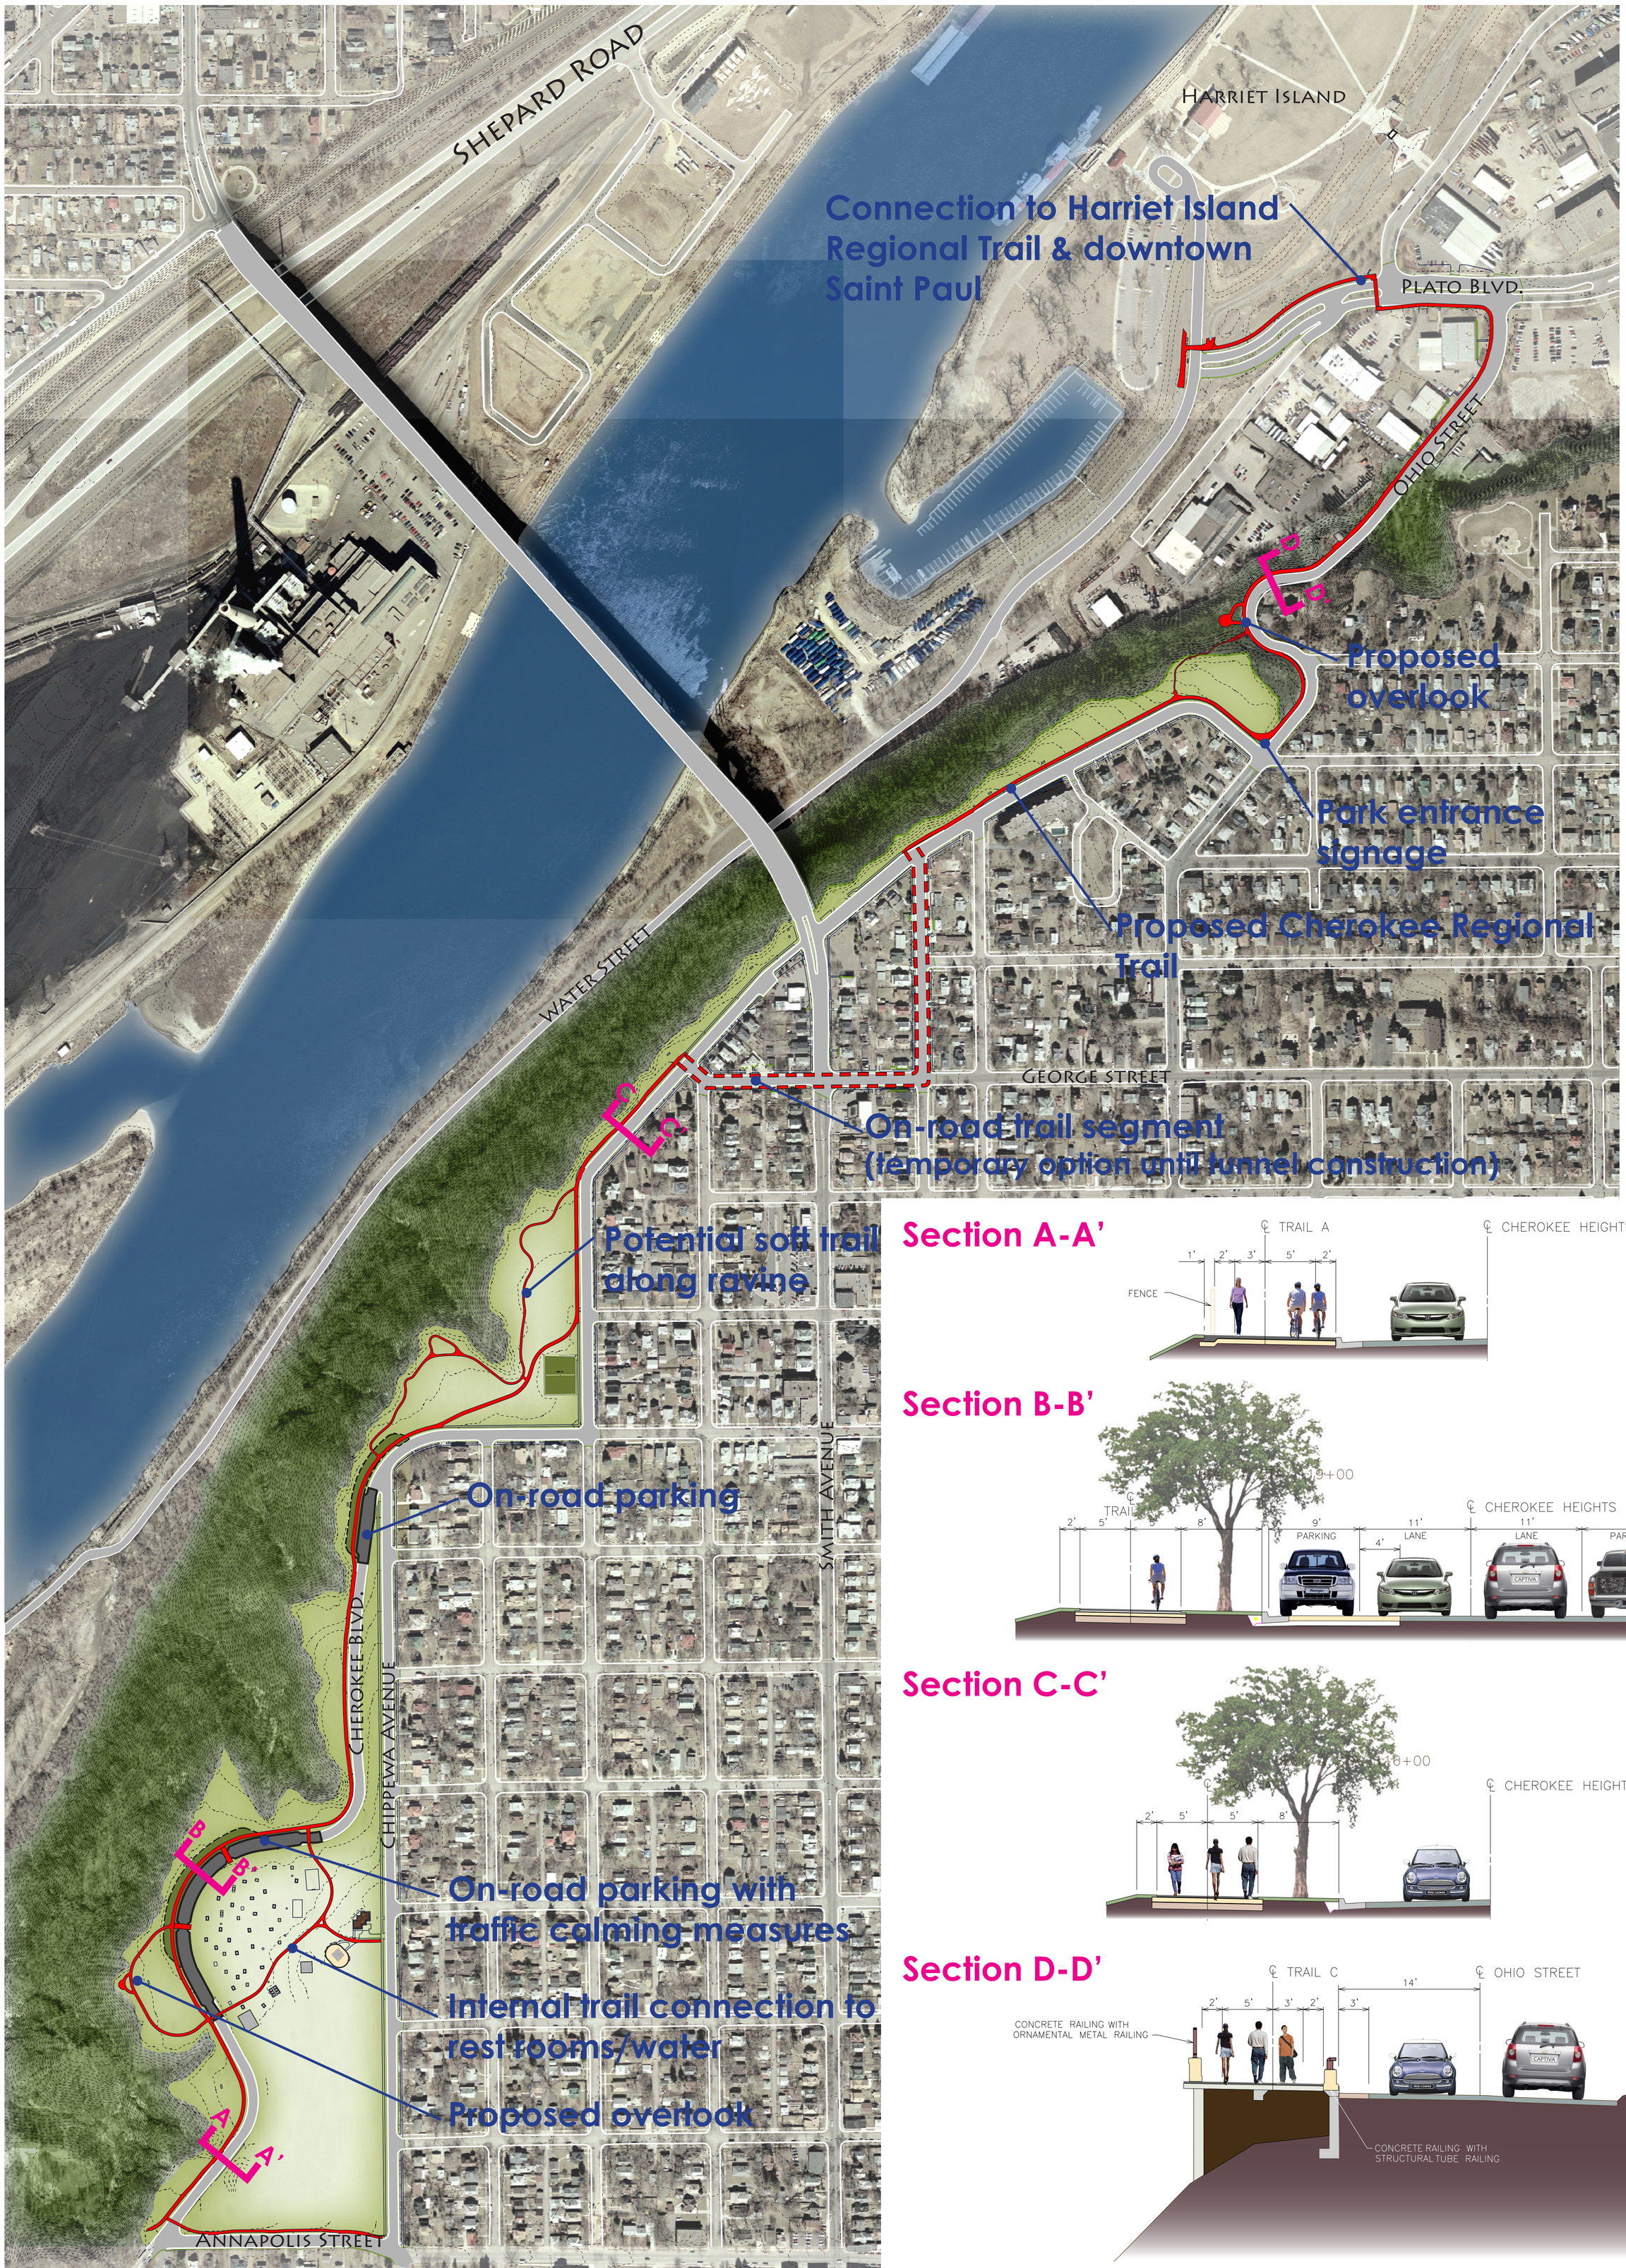

Section A-A'

Section B-B'

Section C-C'

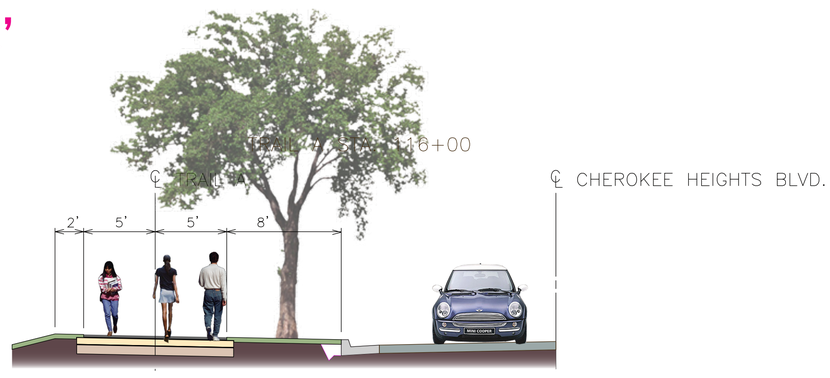

Section D-D'

OVERALL TRAIL ALIGNMENT

CHEROKEE REGIONAL TRAIL

CITY OF SAINT PAUL DEPARTMENT OF PARKS AND RECREATION DESIGN SECTION

SEPTEMBER 8, 2010