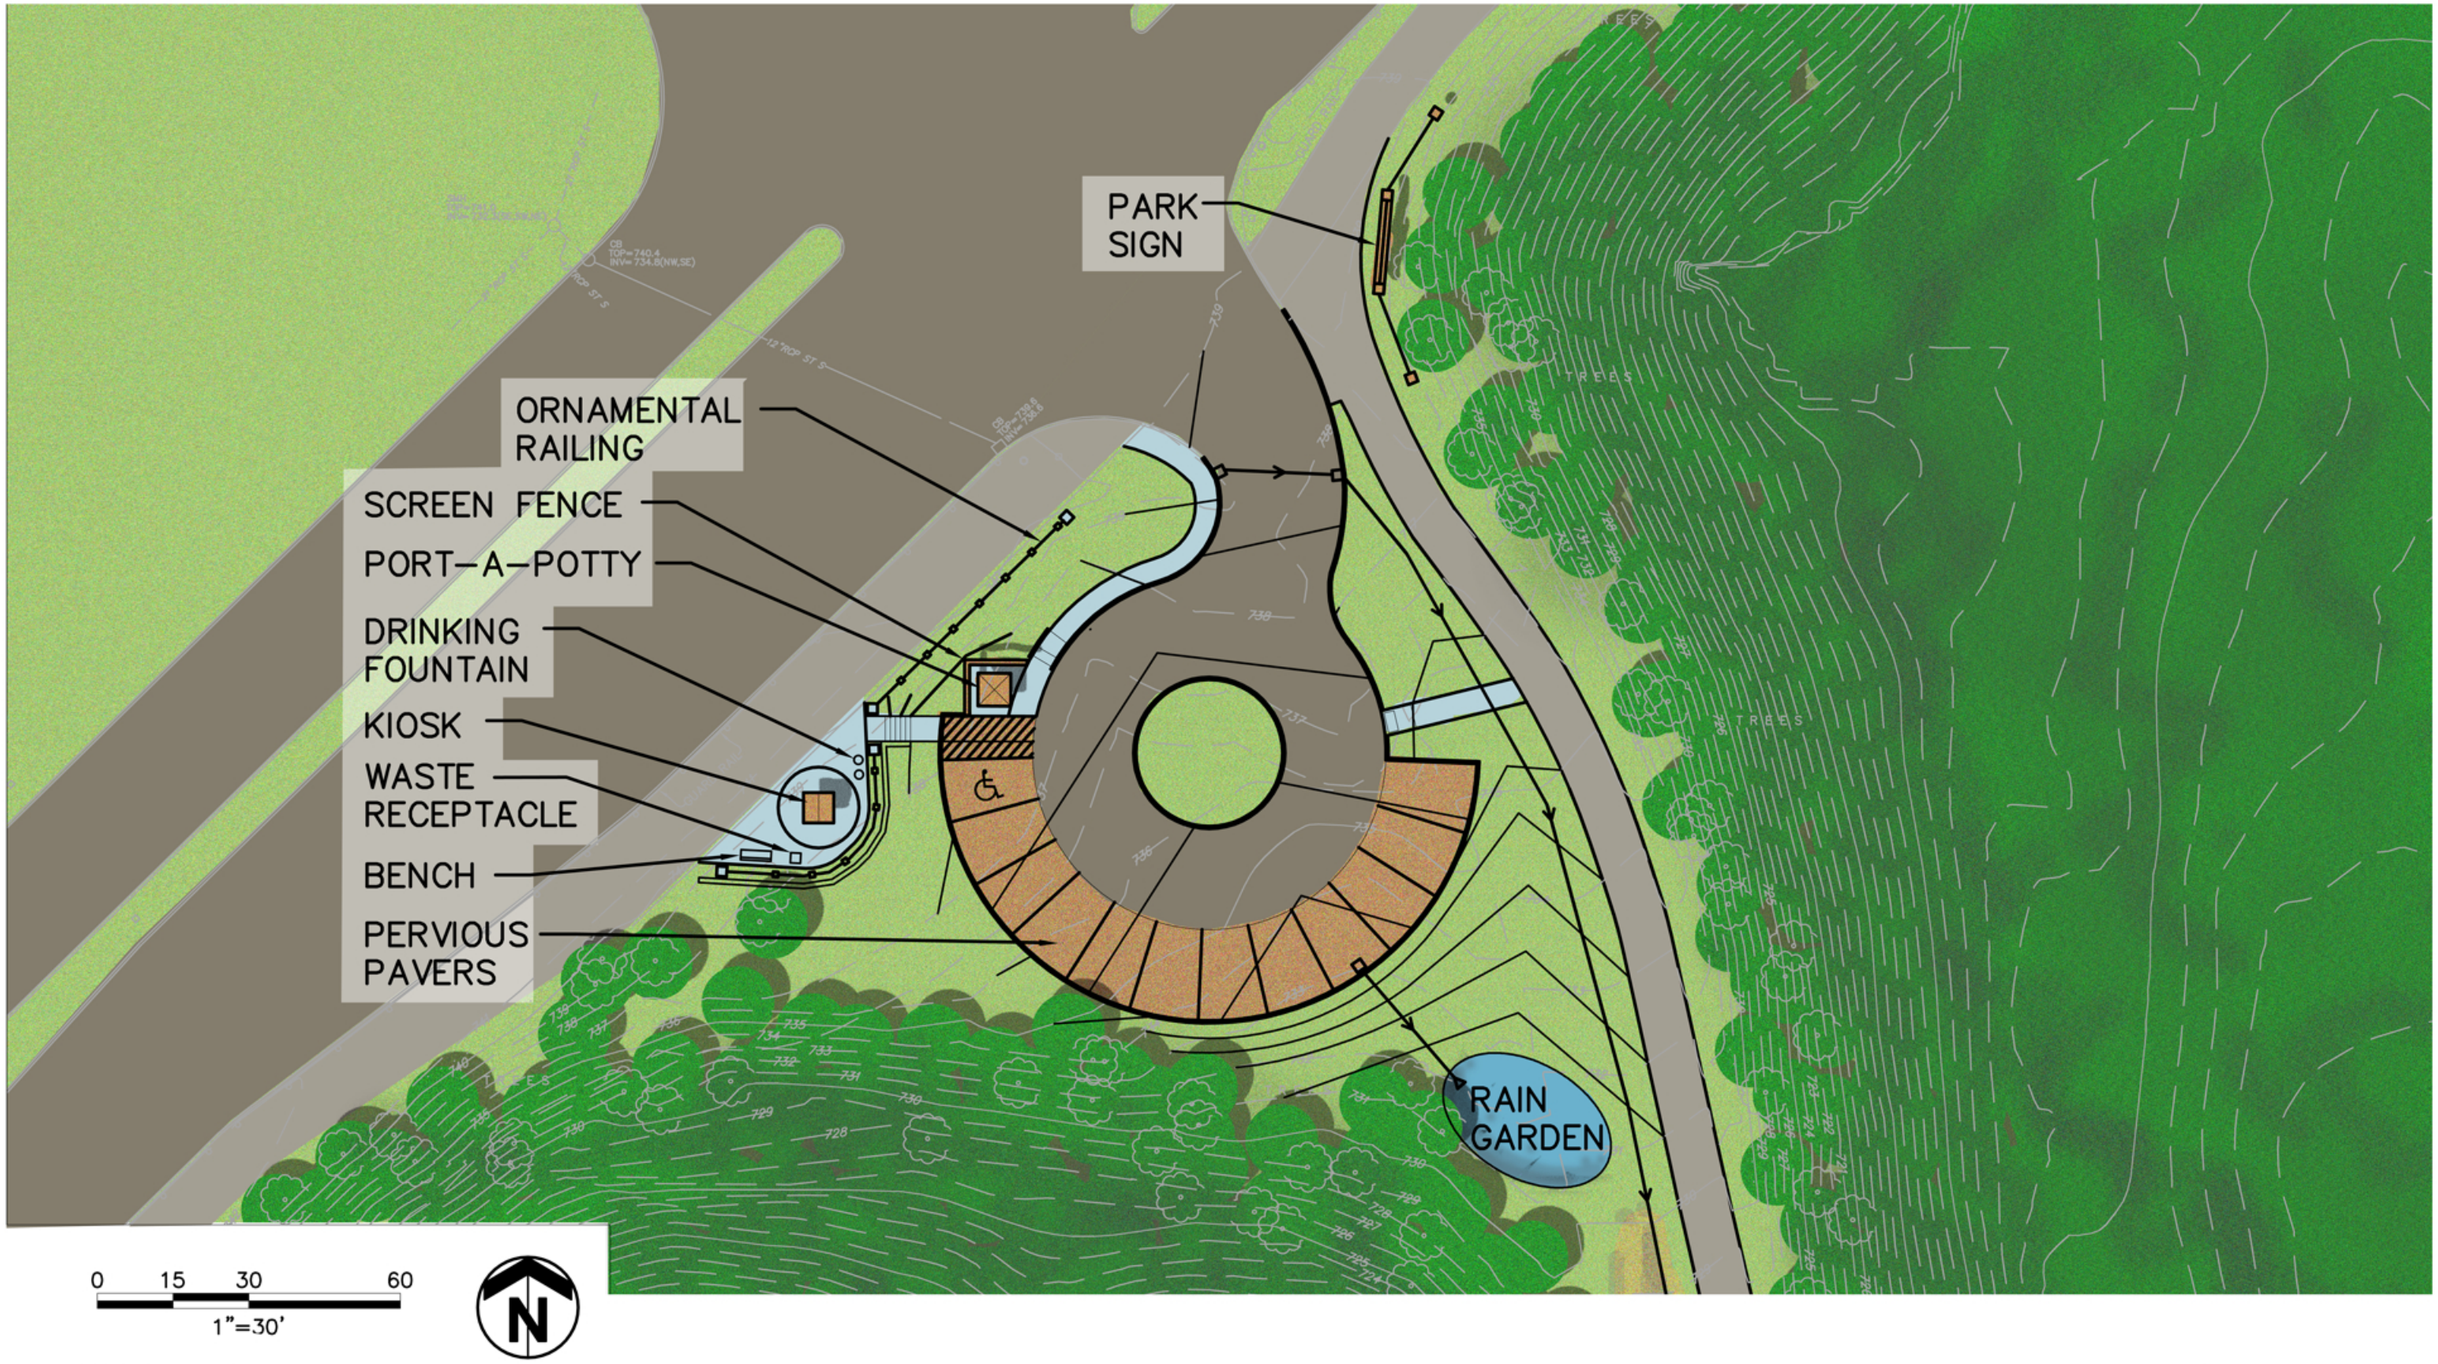

Crosby-Elway Parking Lot

May 12, 2011 Comm # 14858.000

TKDA
ENGINEERING • ARCHITECTURE • PLANNING
The right time. The right people. The right company.