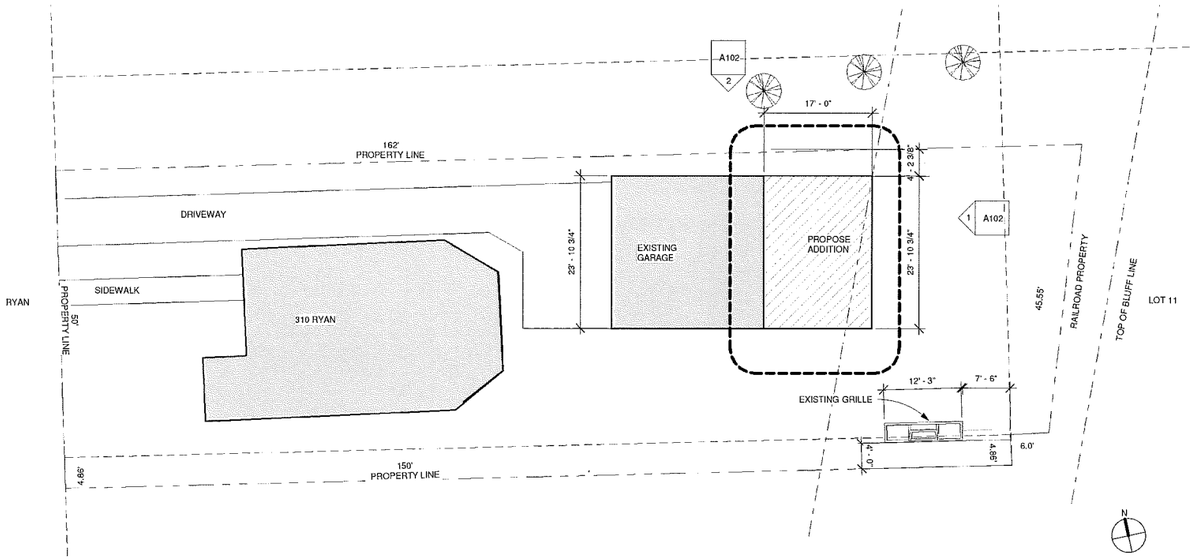

1 Site
3/32" = 1'-0"

2 MASSING VIEW FROM BLUFF SIDE

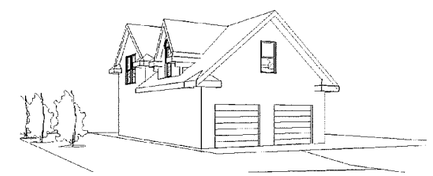

3 MASSING VIEW FROM RYAN STREET

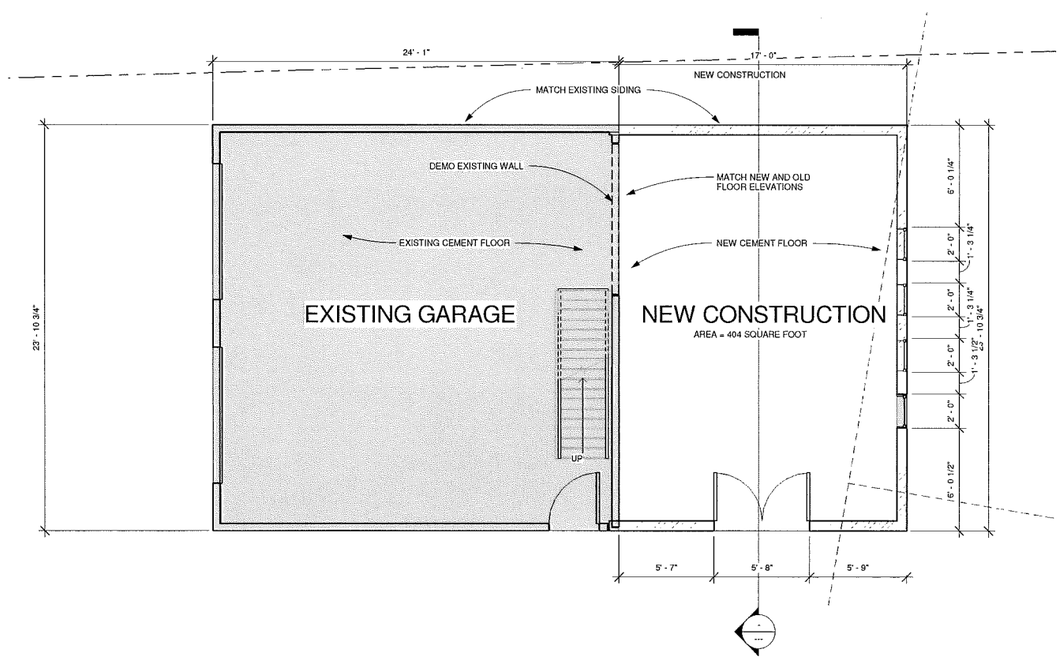

4 Level 1-Addition
1/4" = 1'-0"

Medina
Architects

1618 Hague Ave
St. Paul, Minnesota,
55104
Tel. 651 645 0587
E mail:
medinaarchitects@Comc
ast net

Consultant
Address
Address
Phone
Fax
e-mail

Consultant
Address
Address
Phone
Fax
e-mail

Consultant
Address
Address
Phone
Fax
e-mail

Consultant
Address
Address
Phone
Fax
e-mail

1. DO NOT SCALE DRAWINGS FOR DIMENSIONS

2. VERIFY EXISTING CONDITIONS AND DIMENSIONS AT PROJECT BEFORE STARTING WORK. NOTIFY ARCHITECT OF ANY DISCREPANCIES BETWEEN EXISTING CONDITIONS AND CONSTRUCTION DRAWINGS.

3. THESE DRAWINGS ARE THE PROPERTY OF THE ARCHITECT AND HIS CONSULTANTS.

I hearby certify that this plan, specification, or report was prepared by me or under my direct supervision and that I am a duly registered Architect under the laws of the state of Minnesota

Michael A. Medina

Michael A. Medina RegistrationNo. 15843
Date: 03/30/16

No.	Description	Date
	Issued for Heritage Preservation Review	03/30/16

Cervantes Family
310 Ryan Ave,
St. Paul, MN.

Site Plan, Addition
Plan, Massing Studies

Project number	033016
Date	30 March, 16
Drawn by	MAM
Checked by	MAM

A101

Scale	As indicated

3/30/2016 3:03:14 PM

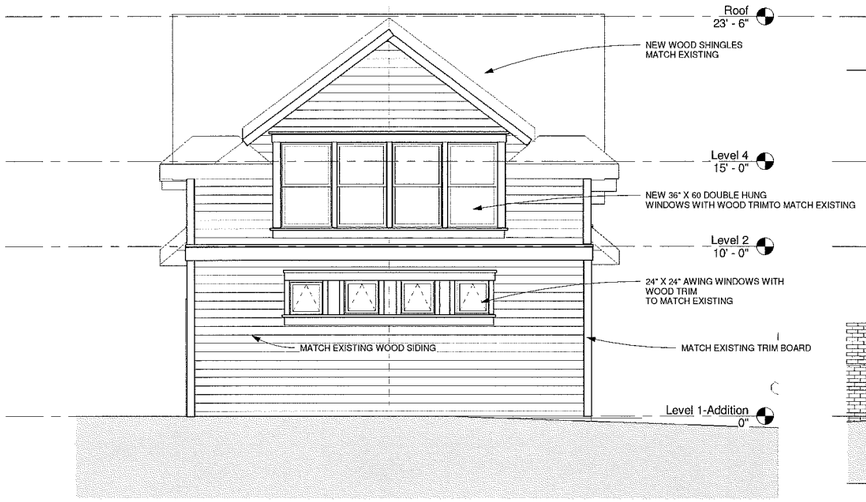

1 East New Addition View
1/4" = 1'-0"

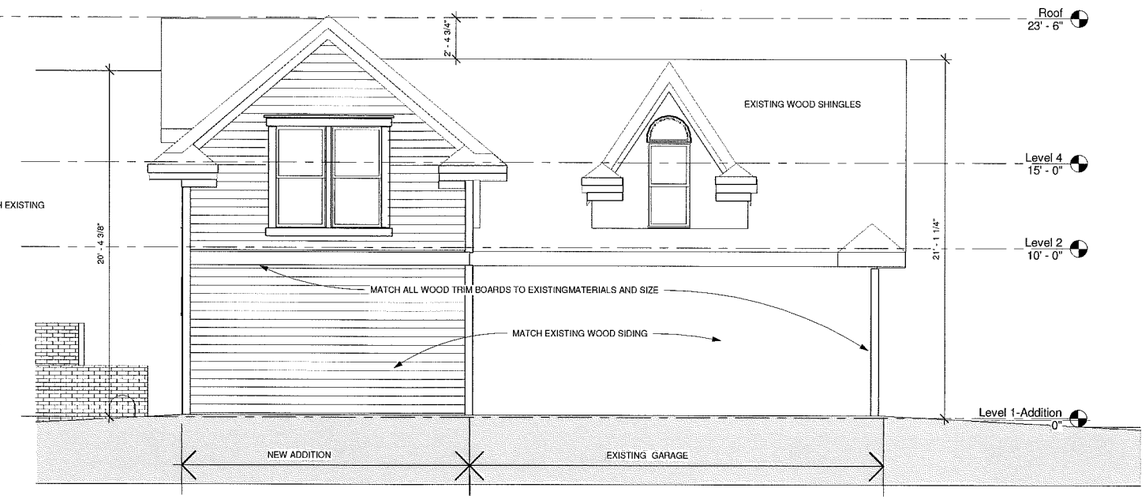

2 North
1/4" = 1'-0"

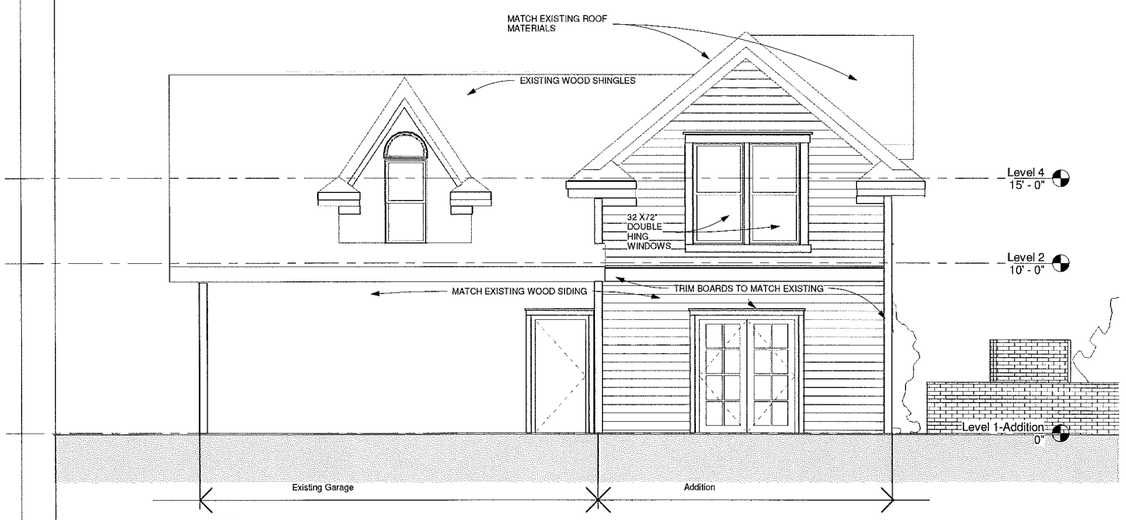

3 South
1/4" = 1'-0"

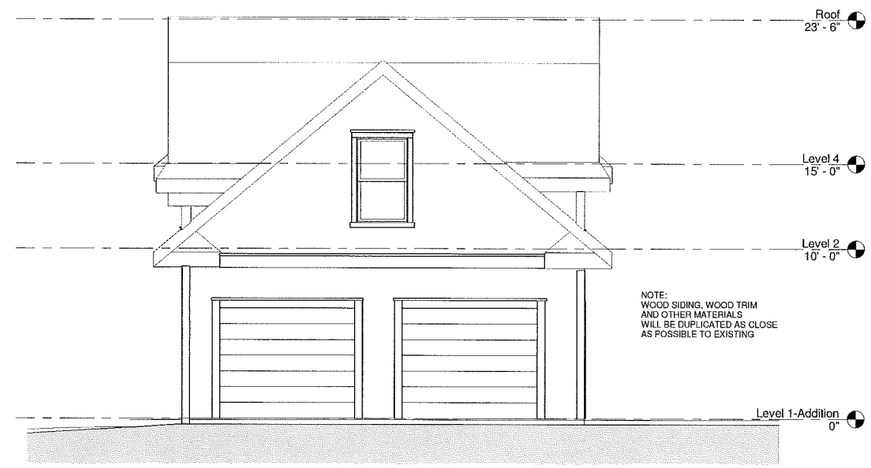

4 Existing West Elevation
1/4" = 1'-0"

Medina
Architects

1618 Hague Ave
St. Paul, Minnesota,
55104

Tel. 651 645 0587

E mail:
medinaarchitects@
Comcast net

Consultant
Address
Address
Phone
Fax
e-mail

Consultant
Address
Address
Phone
Fax
e-mail

Consultant
Address
Address
Phone
Fax
e-mail

I hearby certify that this plan, specification, or report was prepared by me or under my direct supervision and that I am a duly registered Architect under the laws of the state of Minnesota

Michael A. Medina RegistrationNo. 15843
Date: 03/30/16

No.	Description	Date
	Issued for Heritage Preservation Review	03/30/16

Cervantes Family
310 Ryan Ave,
St. Paul, MN.

Exterior Elevations

Project number	033016
Date	30 March, 16
Drawn by	MAM
Checked by	MAM

A102

Scale 1/4" = 1'-0"

3/30/2016 3:04:16 PM