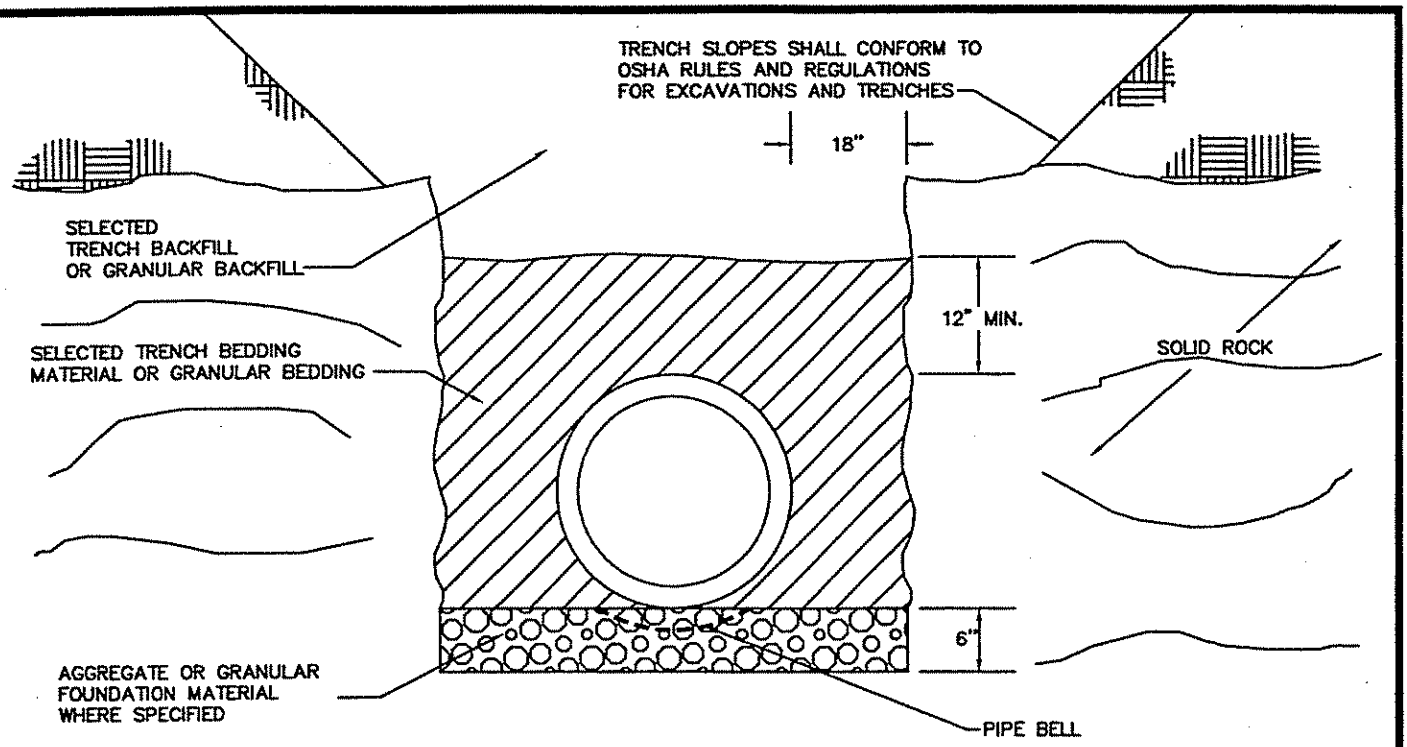

BEDDING IN ROCK

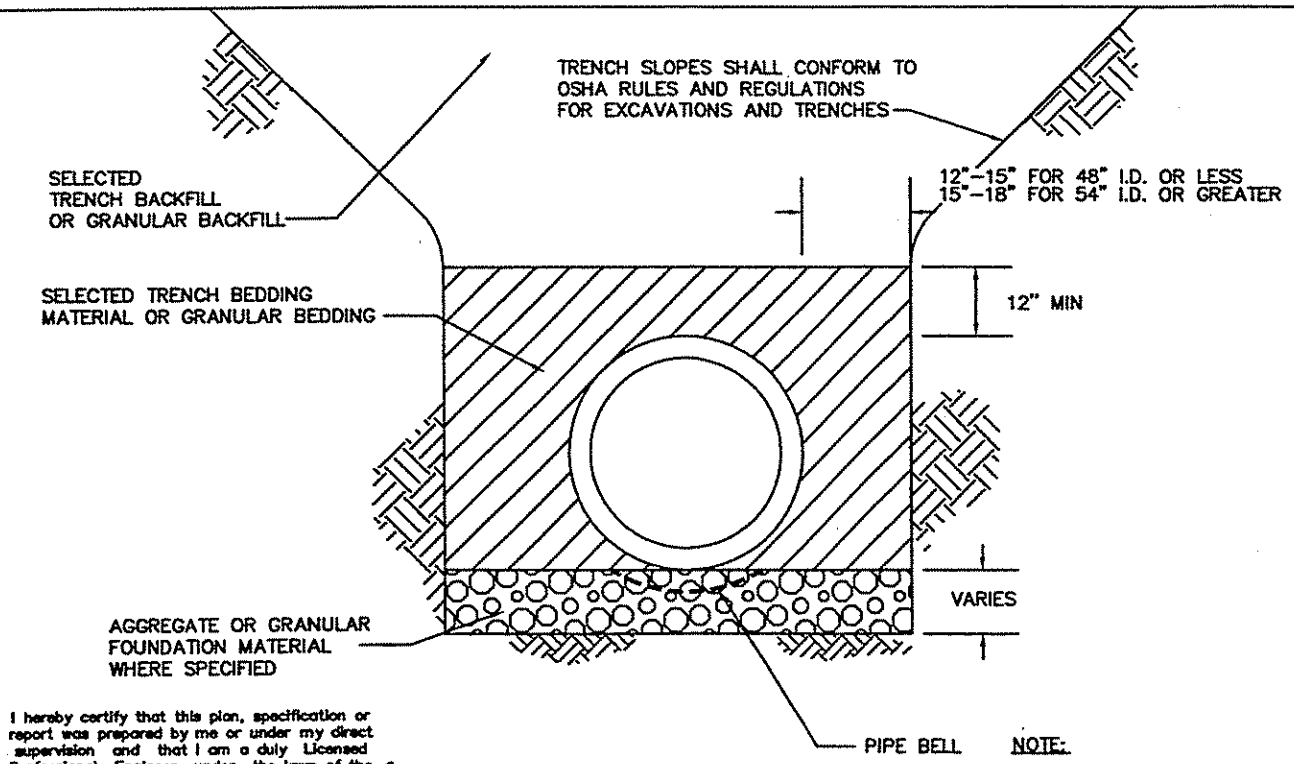

TYPICAL BEDDING

I hereby certify that this plan, specification or report was prepared by me or under my direct supervision and that I am a duly Licensed Professional Engineer under the laws of the State of Minnesota

Joseph C. Mueller

JOSEPH C. MUELLER

Date 9-2-02 Lic. No. 13942

NOTE:

SELECTED TRENCH BEDDING AND BACKFILL MATERIAL SHALL BE FROM PROJECT TRENCH EXCAVATION UNLESS OTHERWISE DIRECTED BY THE ENGINEER.

APPROVED CITY ENGINEER	CITY OF ST. PAUL DEPARTMENT OF PUBLIC WORKS CLASS 'D' PIPE BEDDING	Date of Revision JULY 2002	Standard Plate No. 2317C